



INTERIORS



TITLE:

INTERIORS

OPENING SCHEDULE.

S.No	Symbol	Width	Height	Qty/Remarks.
1				
2				
3				
4				
5				
6				
7				
8				
9				
10				
11				
12				
13				

SCHEDULE OF AREA.

TOTAL PLOT AREA: =
GROUND FLOOR PLAN: =
FIRST FLOOR PLAN: =
BASMENT FLOOR PLAN: =
TOTAL COVERED AREA: =
OPEN AREA: =

DRAWN BY:

KAMAL UD DIN

CHICK BY:

ABID HUSSAIN

DATE.

SCALE.

N.T.S

ARCHITECT:


HASSAM ZAHIR SHAH

ATTESTED:

PROJECT NAME & ADDRESS



ONE BED APARTMENT

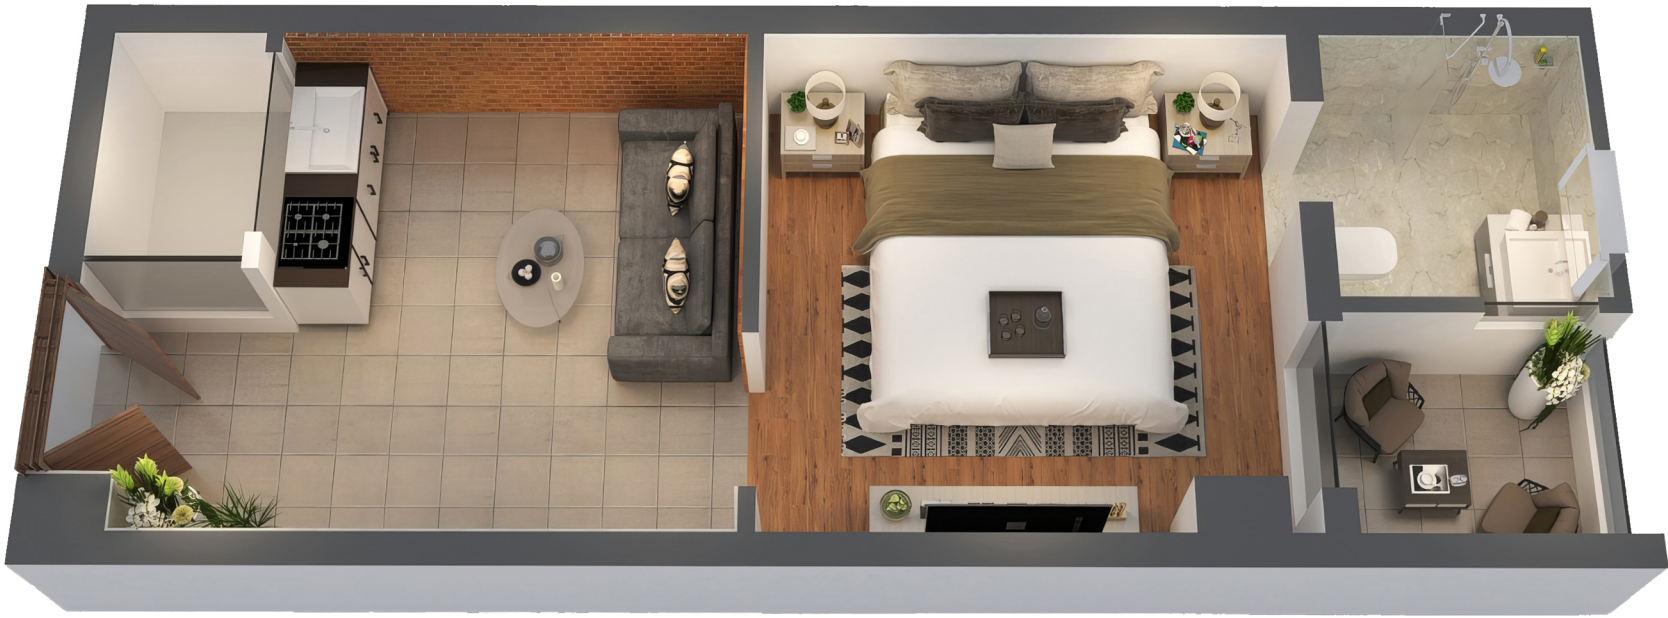

TWO BED APARTMENT



THREE BED APARTMENT



TITLE:

INTERIORS

PROJECT NAME & ADDRESS



OPENING SCHEDULE.

S.No	Symbol	Width	Height	Qty/Remarks.
1				
2				
3				
4				
5				
6				
7				
8				
9				
10				
11				
12				
13				

SCHEDULE OF AREA.

TOTAL PLOT AREA: =
GROUND FLOOR PLAN: =
FIRST FLOOR PLAN: =
BASMENT FLOOR PLAN: =
TOTAL COVERED AREA: =
OPEN AREA: =

DRAWN BY:

KAMAL UD DIN

CHICK BY:

ABID HUSSAIN

DATE.

SCALE.


N.T.S

ARCHITECT:

HASSAM ZAHIR SHAH

ATTESTED:



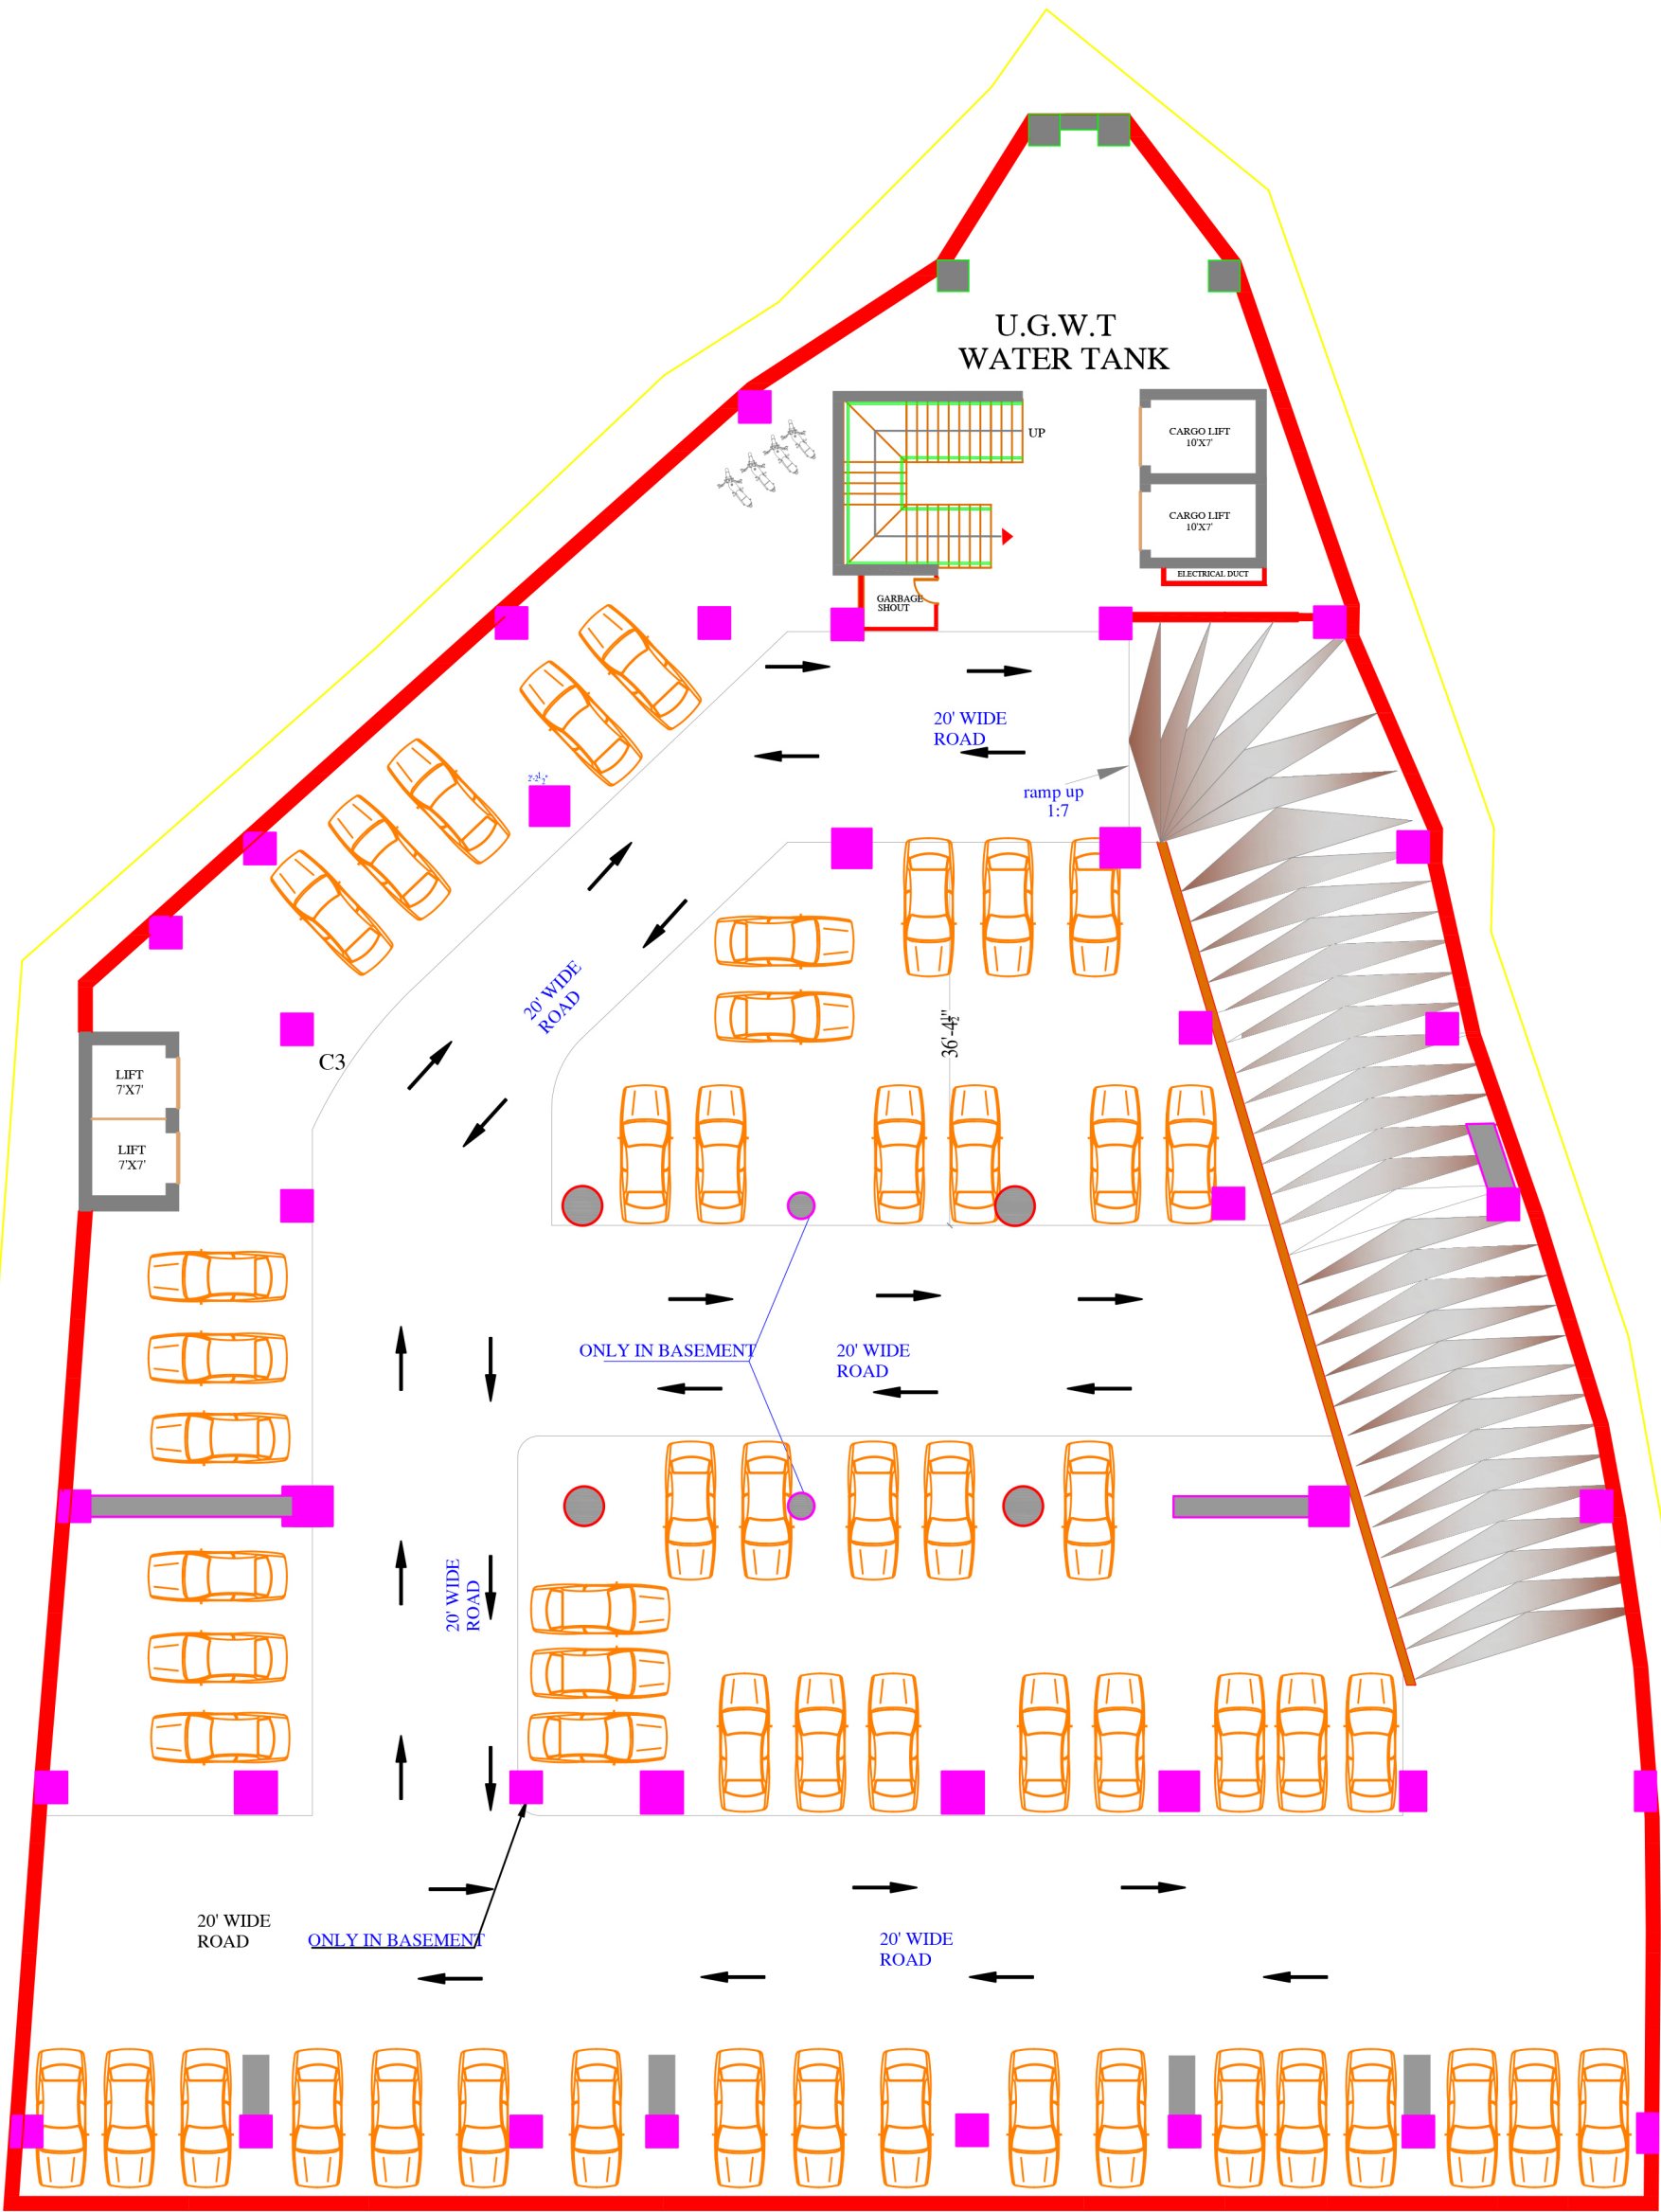

BASEMENT-1 FLOOR PLAN

TITLE:

1ST BASEMENT
FLOOR PLAN

PROJECT NAME & ADDRESS



OPENING SCHEDULE.

S.No	Symbol	Width	Height	Qty/Remarks.
1				
2				
3				
4				
5				
6				
7				
8				
9				
10				
11				
12				
13				

SCHEDULE OF AREA.

TOTAL PLOT AREA: =
GROUND FLOOR PLAN: =
FIRST FLOOR PLAN: =
BASMENT FLOOR PLAN: =
TOTAL COVERED AREA: =
OPEN AREA: =

DRAWN BY:

KAMAL UD DIN

CHICK BY:

ABID HUSSAIN

DATE.

SCALE.


N.T.S

ARCHITECT:

HASSAM ZAHIR SHAH

ATTESTED:



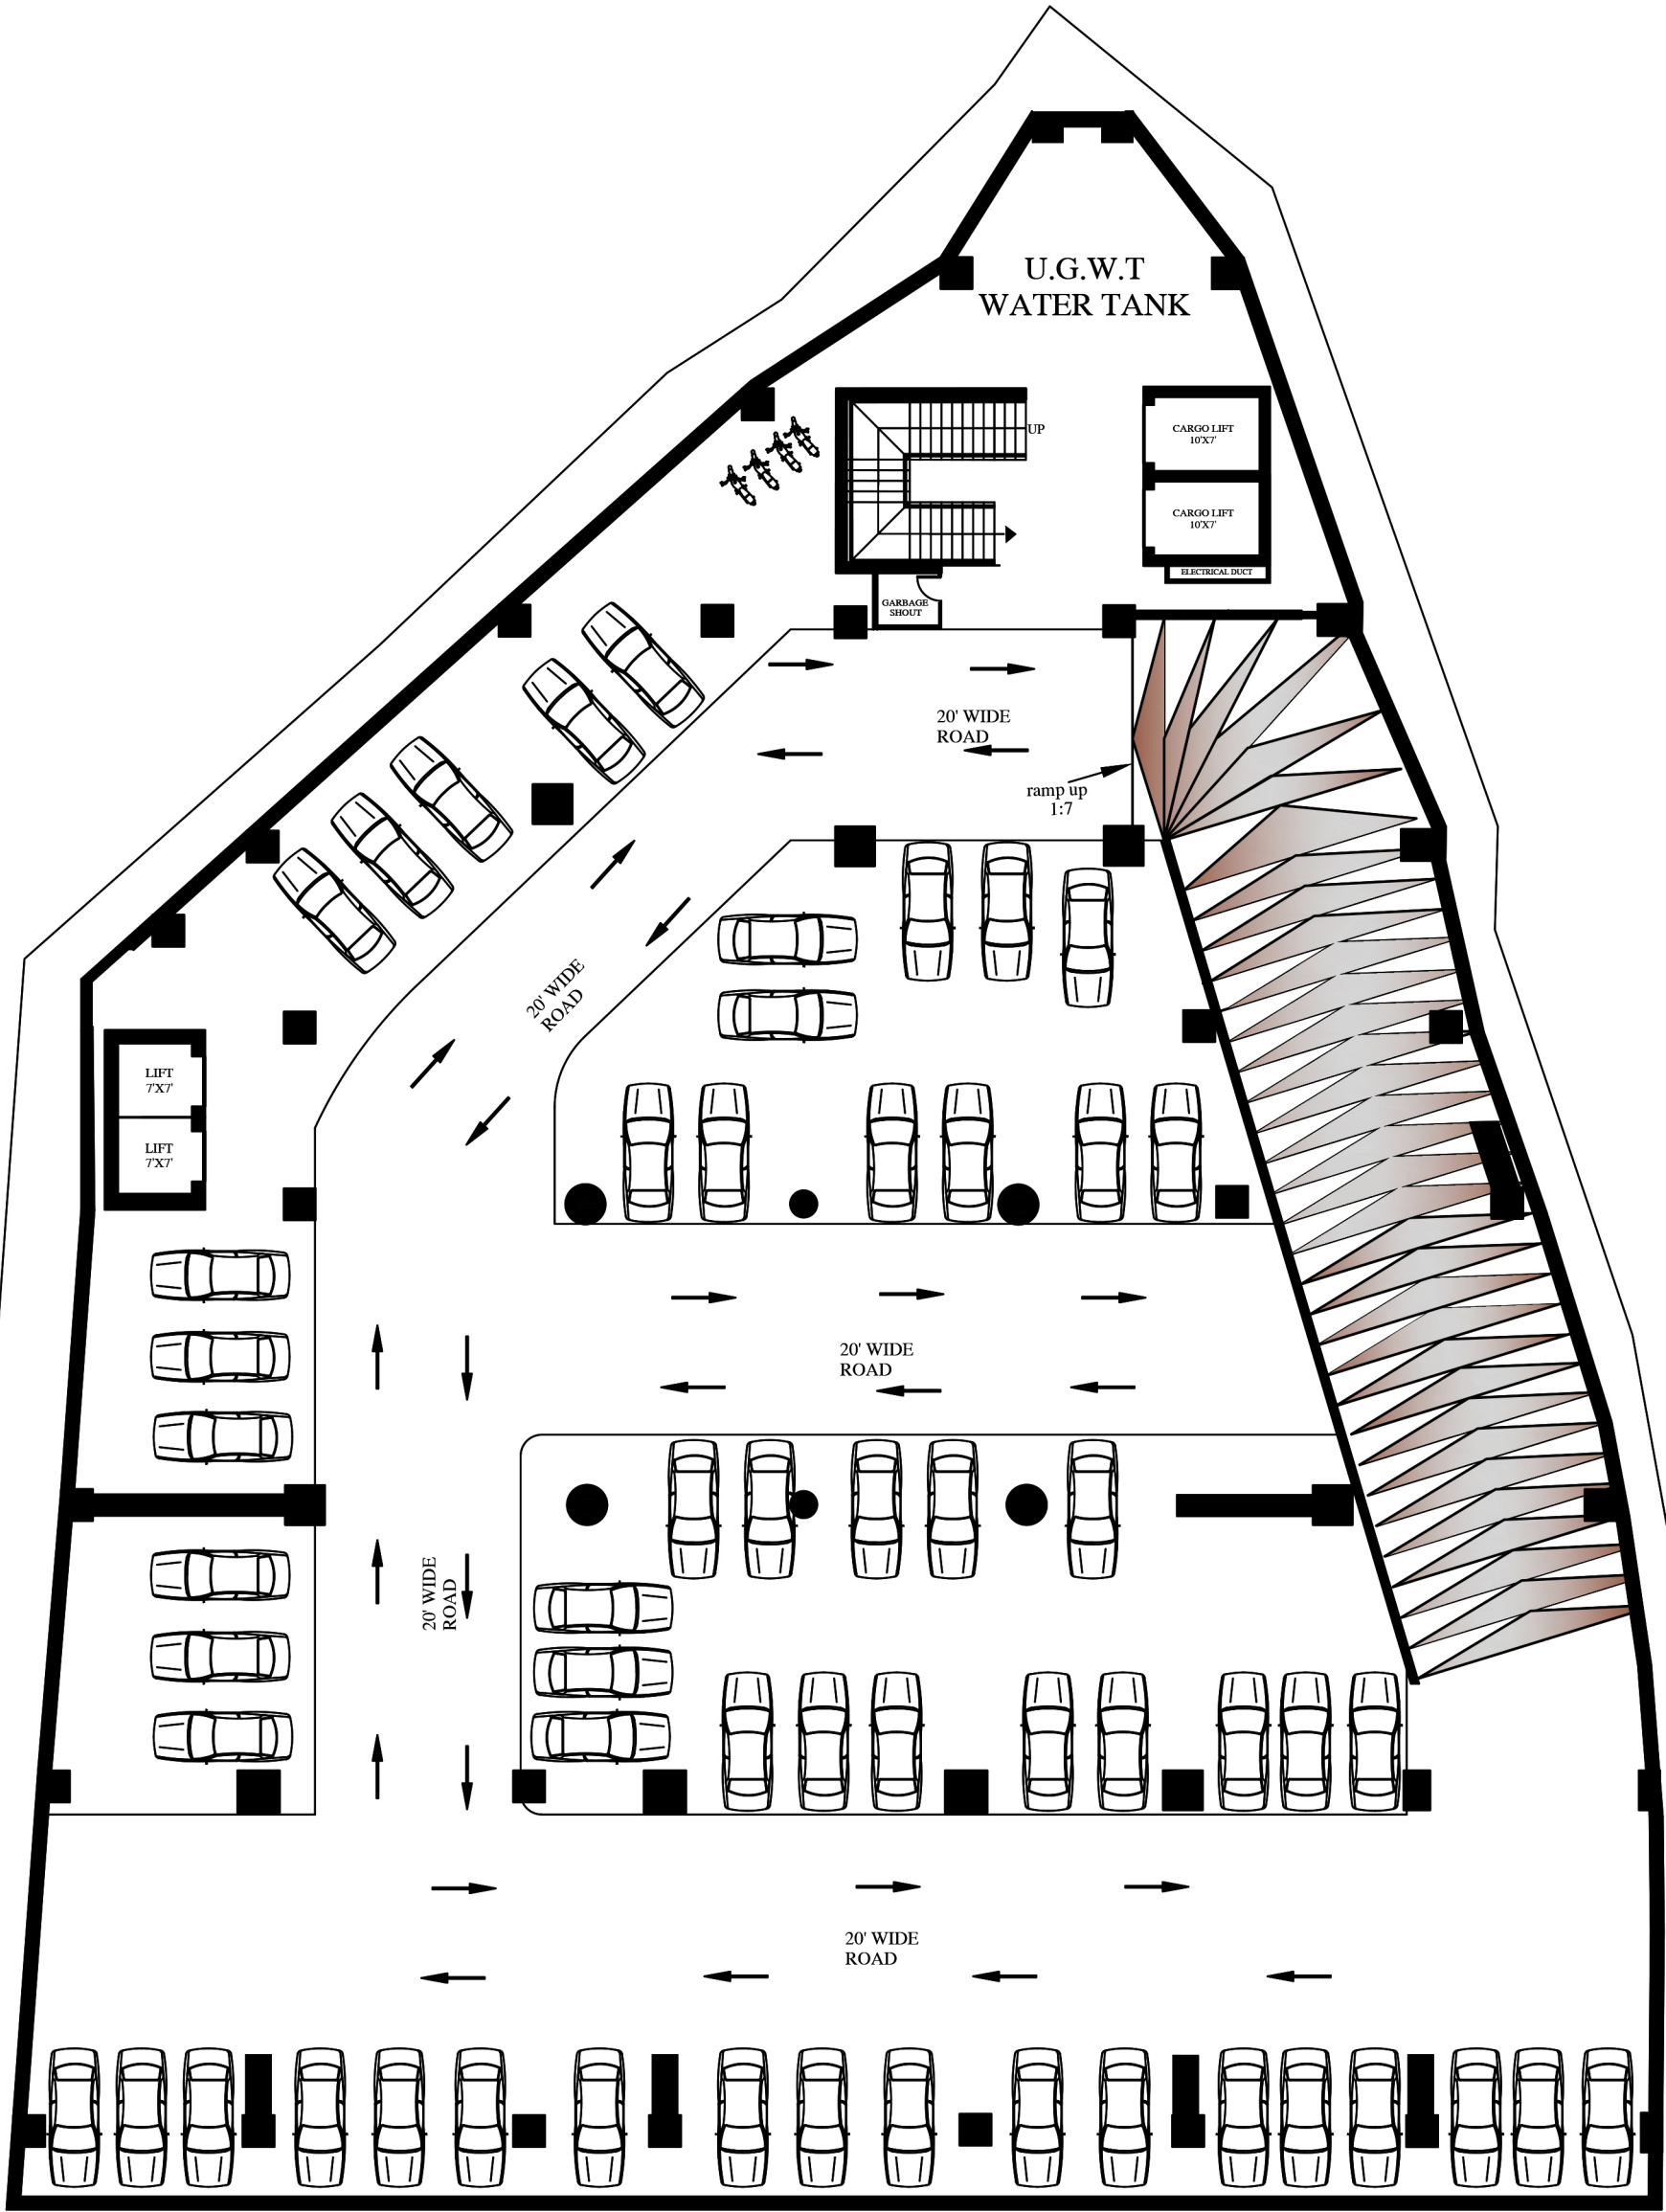

BASEMENT-2 FLOOR PLAN

TITLE:

2ND BASEMENT
FLOOR PLAN

PROJECT NAME & ADDRESS



OPENING SCHEDULE.

S.No	Symbol	Width	Height	Qty/Remarks.
1				
2				
3				
4				
5				
6				
7				
8				
9				
10				
11				
12				
13				

SCHEDULE OF AREA.

TOTAL PLOT AREA: =
GROUND FLOOR PLAN: =
FIRST FLOOR PLAN: =
BASMENT FLOOR PLAN: =
TOTAL COVERED AREA: =
OPEN AREA: =

DRAWN BY:

KAMAL UD DIN

CHICK BY:

ABID HUSSAIN

DATE.

SCALE.

N.T.S

ARCHITECT:

HASSAM ZAHIR SHAH

ATTESTED:





BASEMENT-3 FLOOR PLAN

TITLE:

3RD BASEMENT
FLOOR PLAN

PROJECT NAME & ADDRESS



OPENING SCHEDULE.

S.No	Symbol	Width	Height	Qty/Remarks.
1				
2				
3				
4				
5				
6				
7				
8				
9				
10				
11				
12				
13				

SCHEDULE OF AREA.

TOTAL PLOT AREA: =
GROUND FLOOR PLAN: =
FIRST FLOOR PLAN: =
BASMENT FLOOR PLAN: =
TOTAL COVERED AREA: =
OPEN AREA: =

DRAWN BY:

KAMAL UD DIN

CHICK BY:

ABID HUSSAIN

DATE.

SCALE.


N.T.S

ARCHITECT:

HASSAM ZAHIR SHAH

ATTESTED:



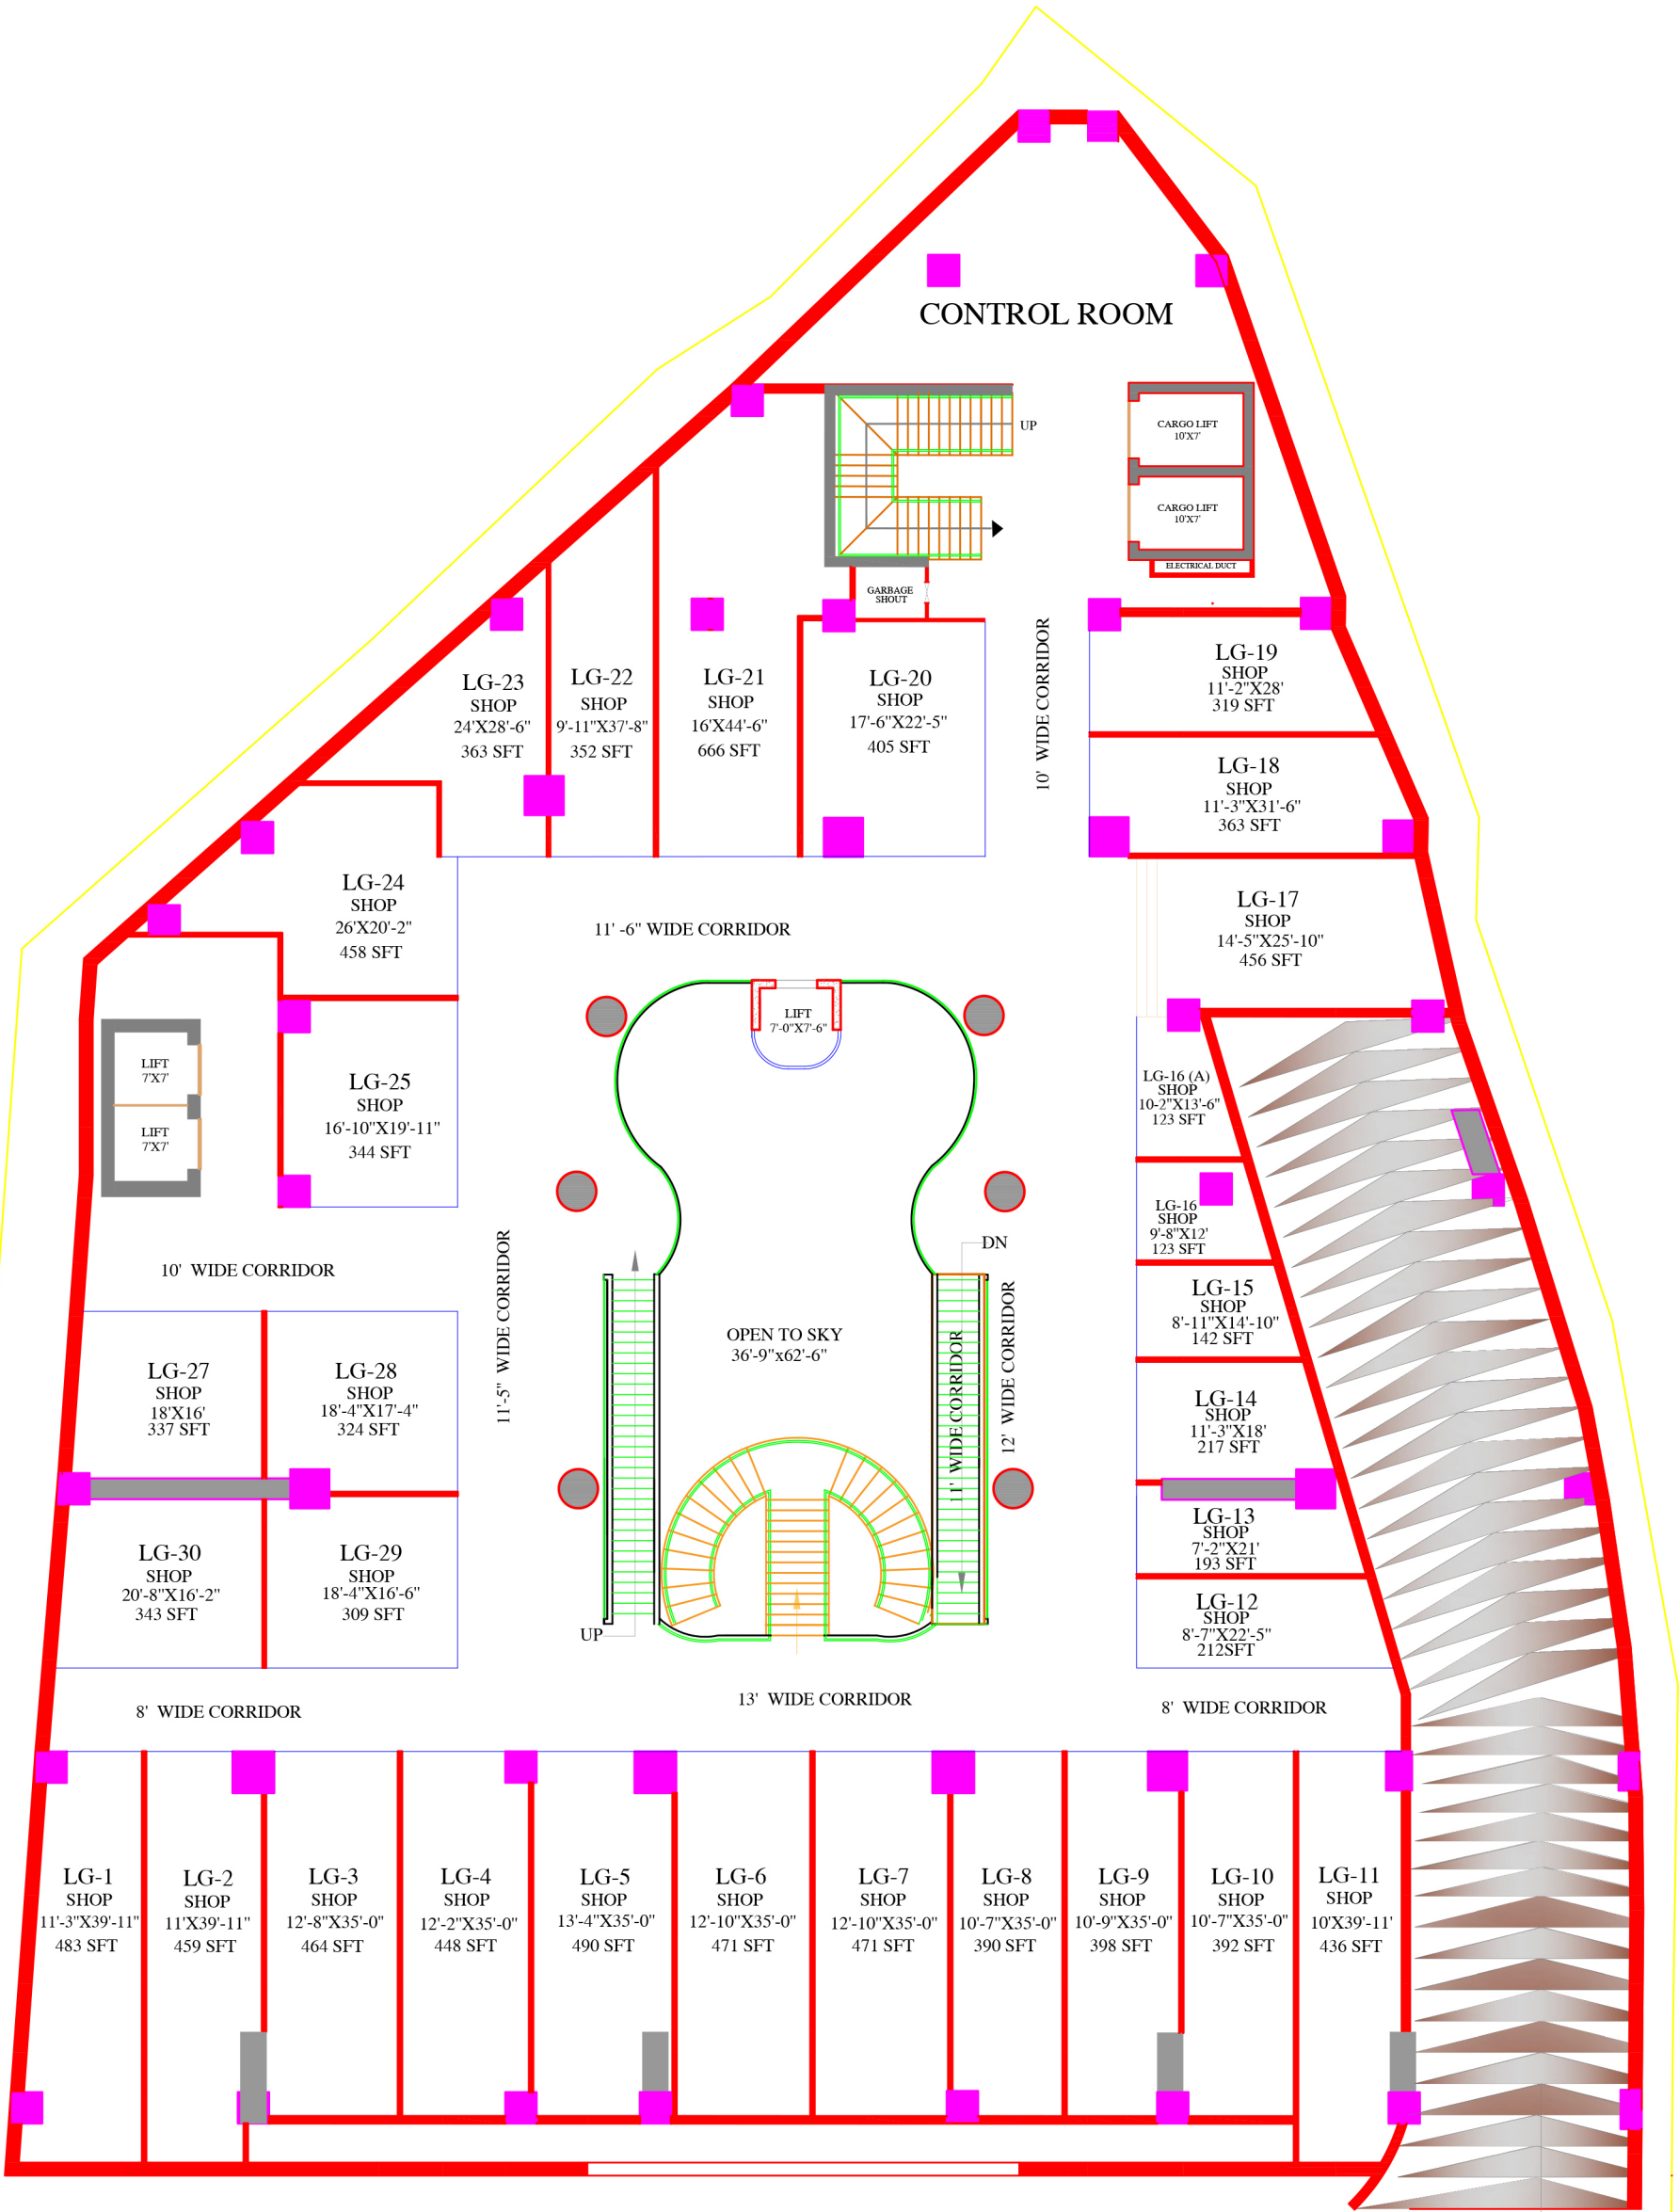

LOWER GROUND FLOOR PLAN

TITLE:

LOWER GROUND
FLOOR PLAN

PROJECT NAME & ADDRESS



OPENING SCHEDULE.

S.No	Symbol	Width	Height	Qty/Remarks.
1				
2				
3				
4				
5				
6				
7				
8				
9				
10				
11				
12				
13				

SCHEDULE OF AREA.

TOTAL PLOT AREA: =
GROUND FLOOR PLAN: =
FIRST FLOOR PLAN: =
BASMENT FLOOR PLAN: =
TOTAL COVERED AREA: =
OPEN AREA: =

DRAWN BY:

KAMAL UD DIN

CHICK BY:

ABID HUSSAIN

DATE.

SCALE.



N.T.S

ARCHITECT:


HASSAM ZAHIR SHAH

ATTESTED:



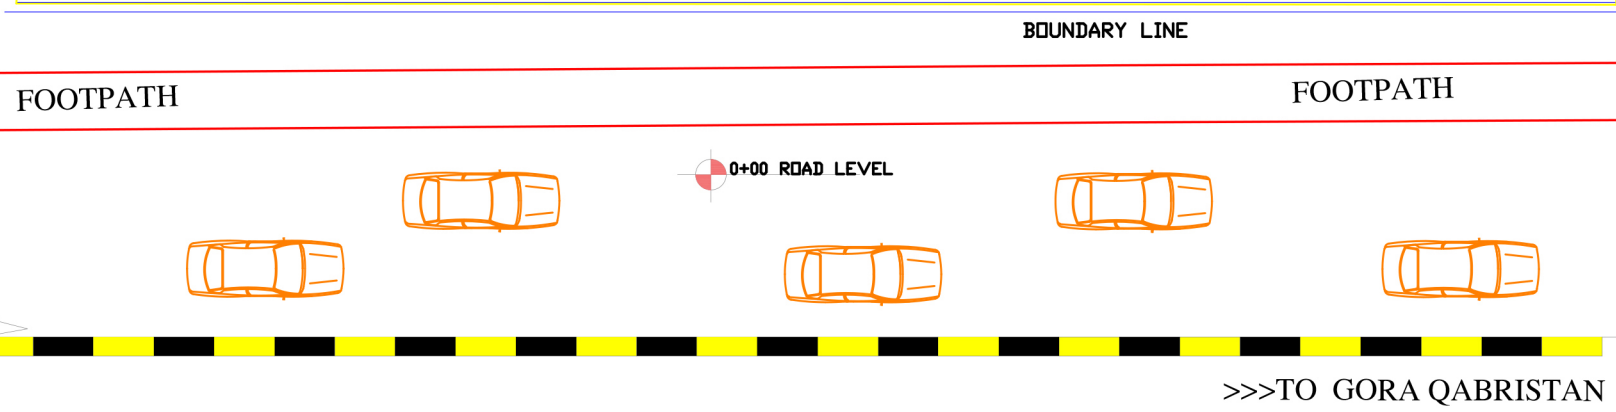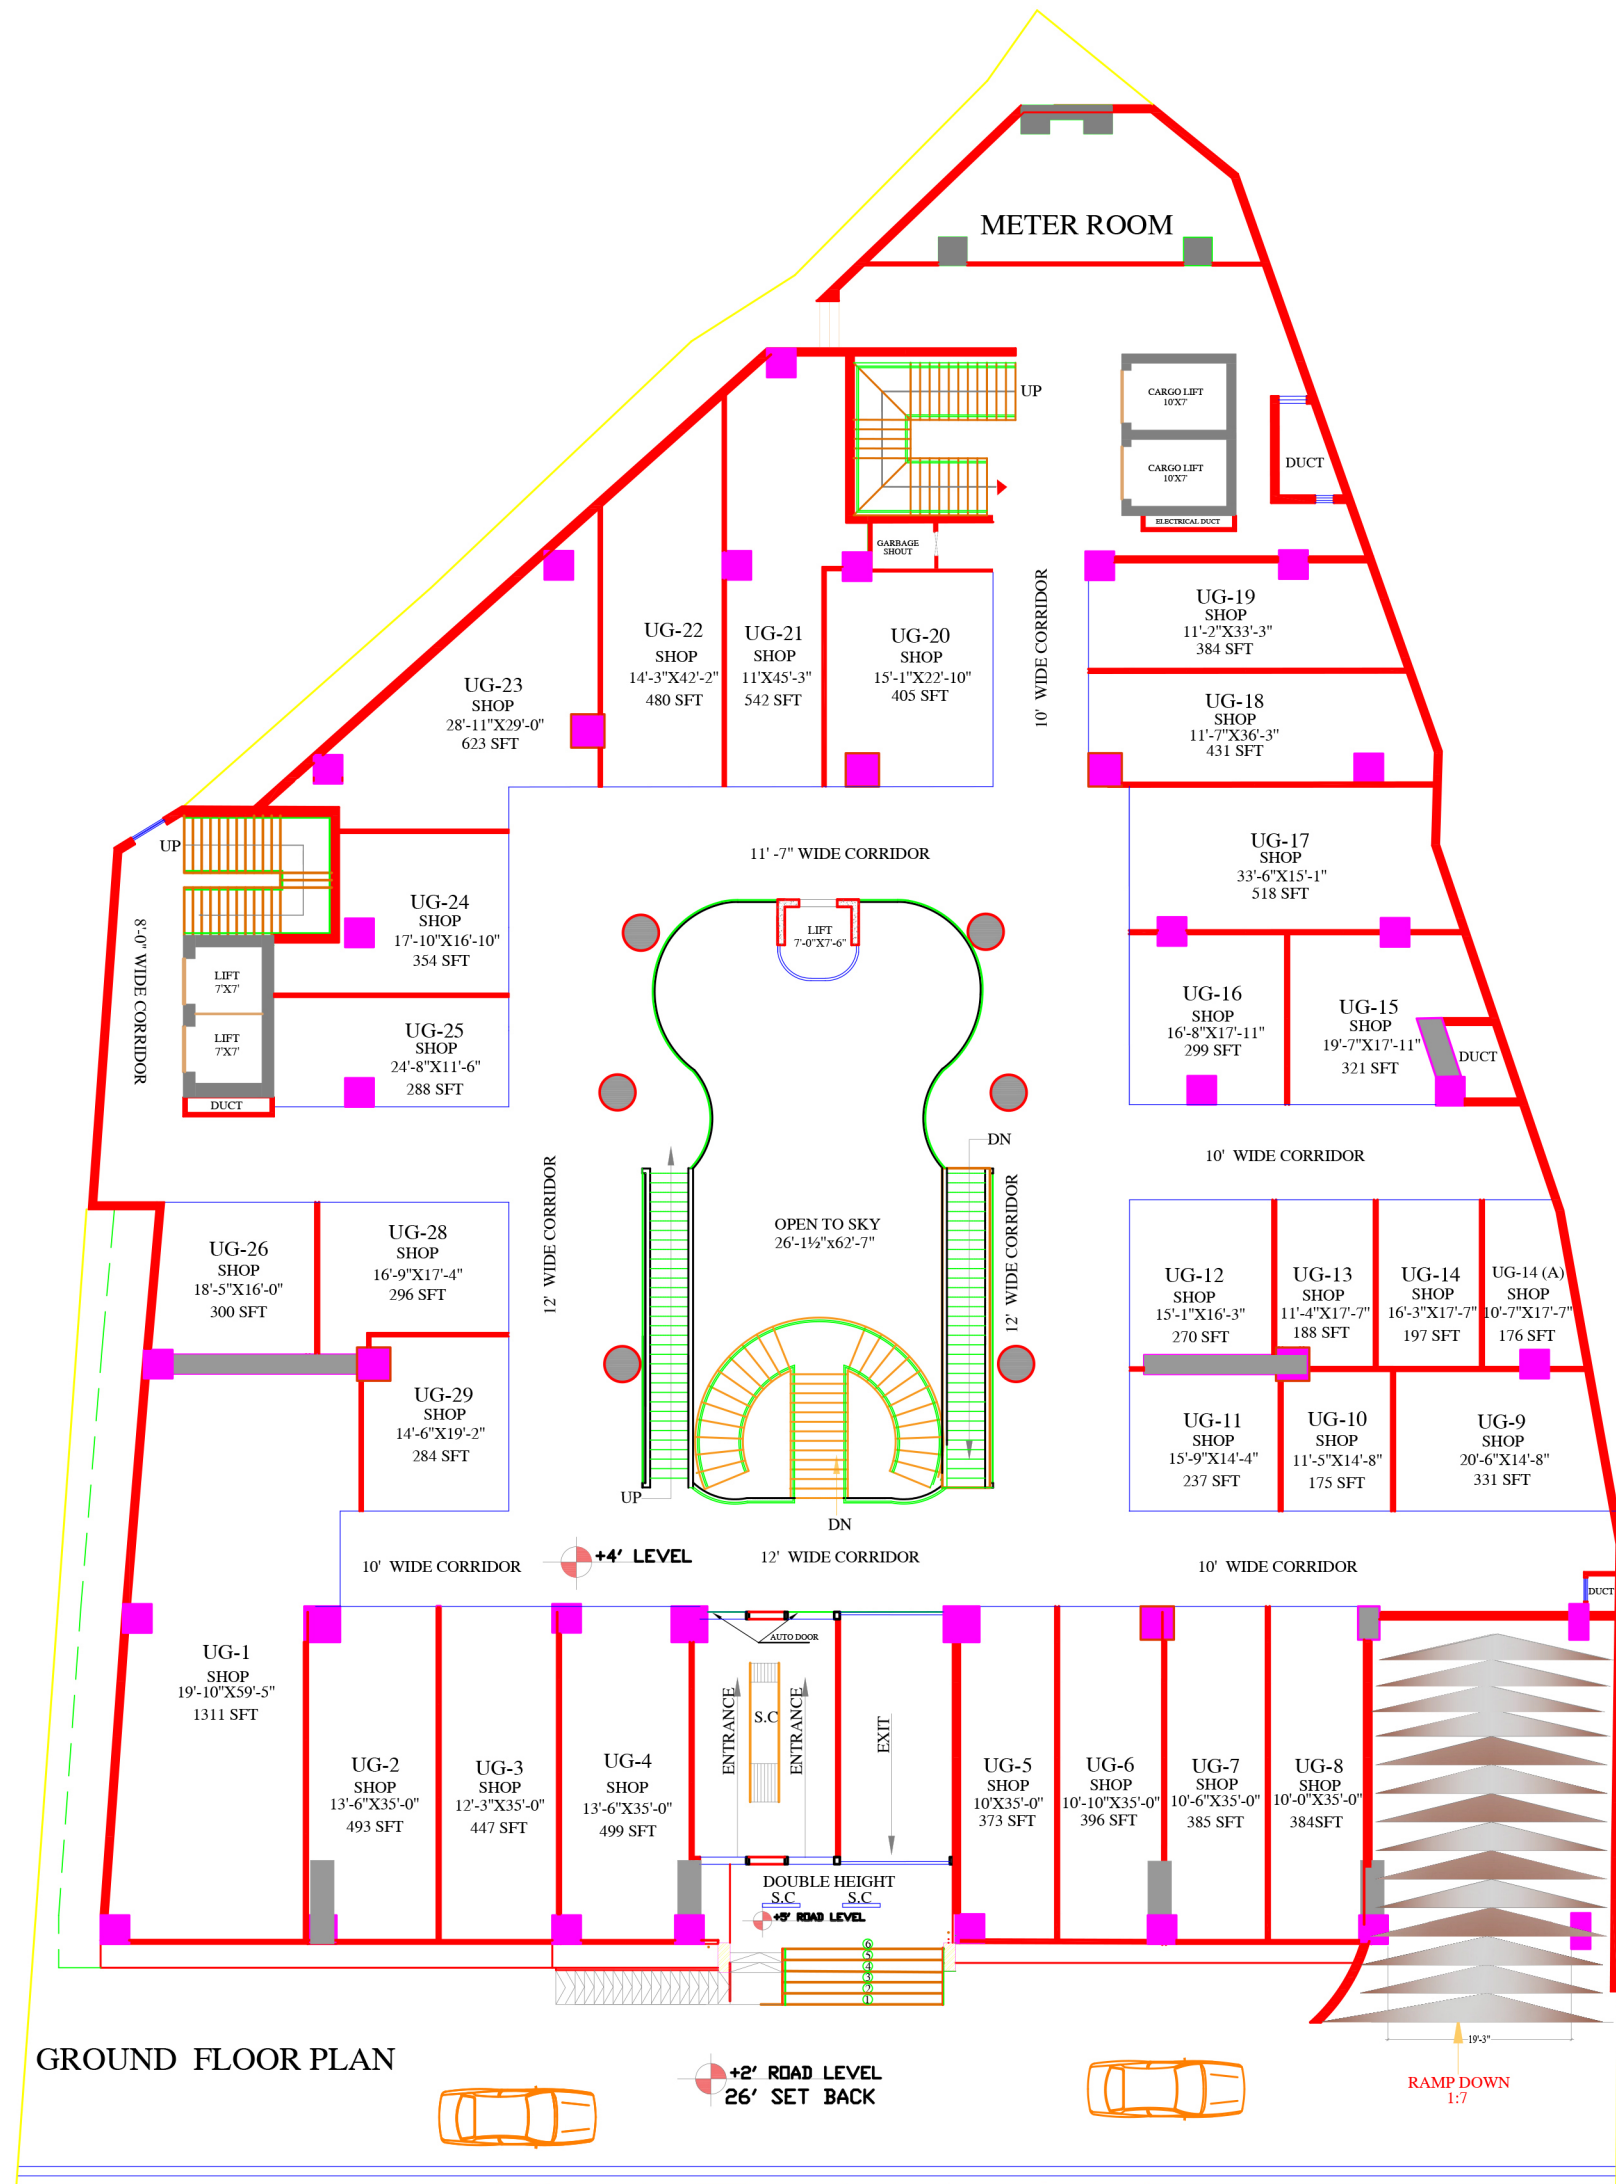

TITLE: GROUND FLOOR PLAN		OPENING SCHEDULE.		SCHEDULE OF AREA.		DRAWN BY: KAMAL UD DIN		CHICK BY: ABID HUSSAIN		ATTESTED:	
PROJECT NAME & ADDRESS		S.No		Symbol		Width		Height		Qty/Remarks.	
		1									
		2									
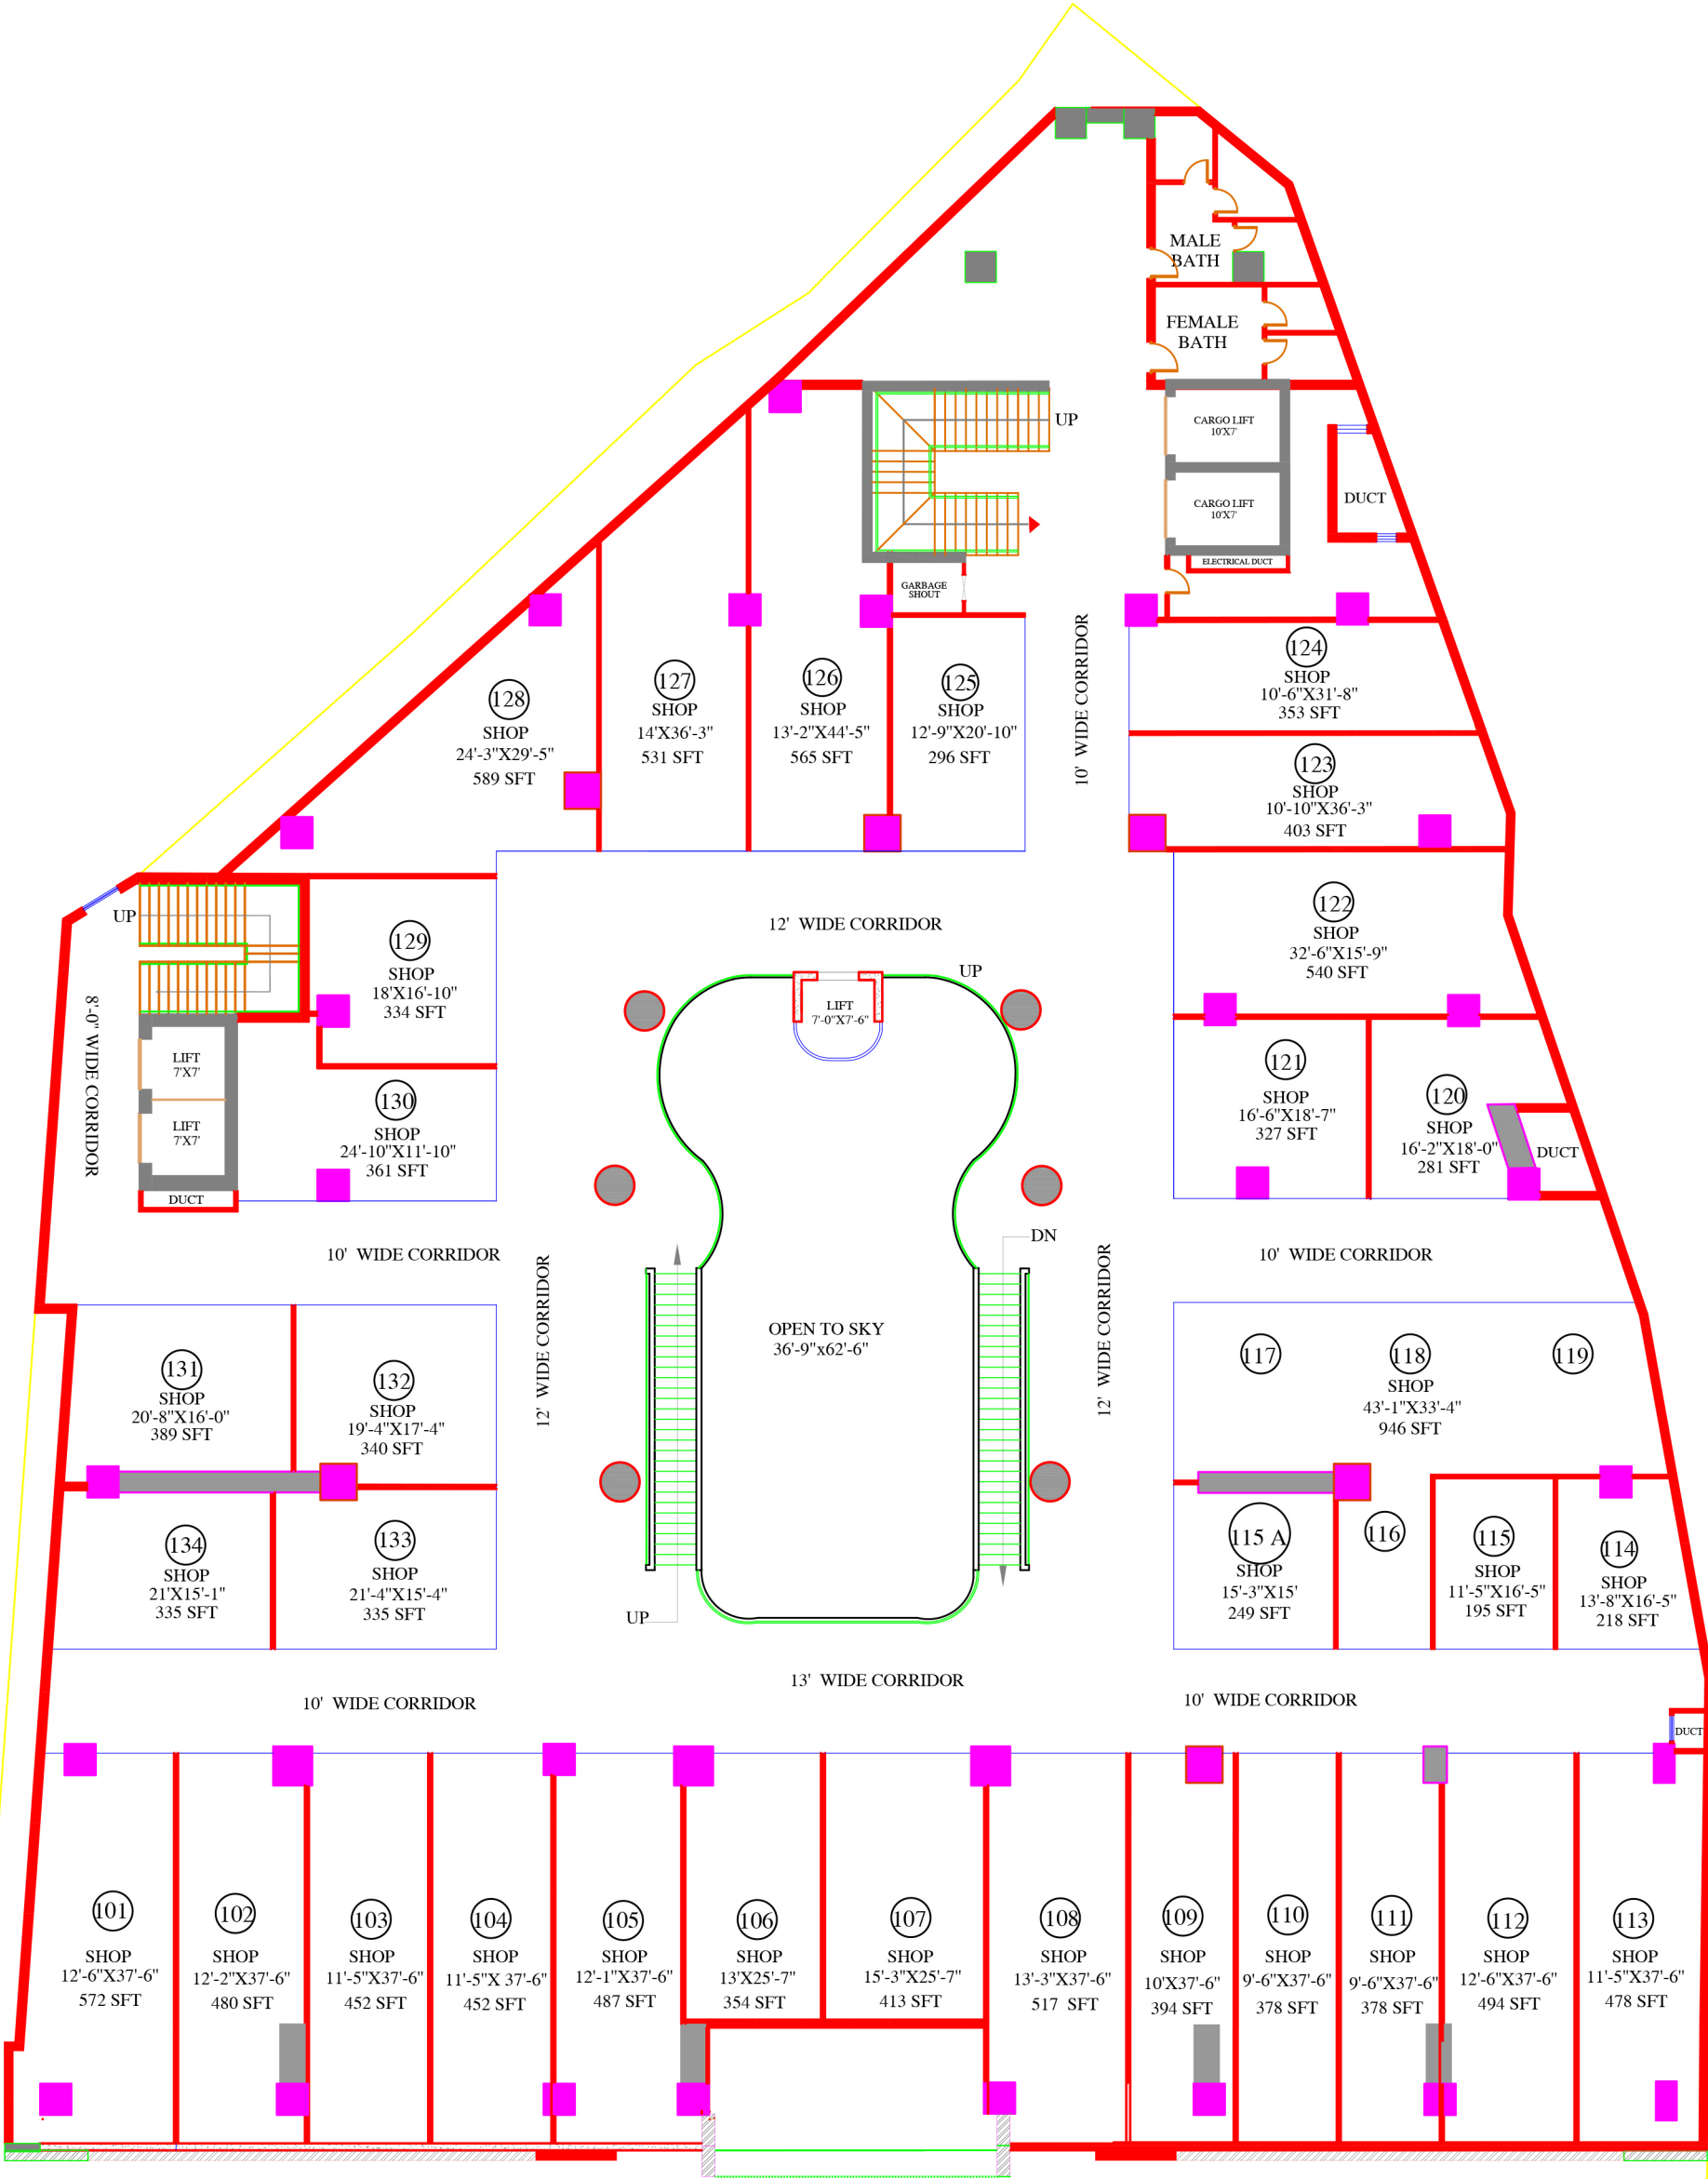

FIRST FLOOR PLAN

TITLE:

1ST FLOOR PLAN

PROJECT NAME & ADDRESS



OPENING SCHEDULE.

S.No	Symbol	Width	Height	Qty/Remarks.
1				
2				
3				
4				
5				
6				
7				
8				
9				
10				
11				
12				
13				

SCHEDULE OF AREA.

TOTAL PLOT AREA: =
GROUND FLOOR PLAN: =
FIRST FLOOR PLAN: =
BASMENT FLOOR PLAN: =
TOTAL COVERED AREA: =
OPEN AREA: =

DRAWN BY:

KAMAL UD DIN

CHICK BY:

ABID HUSSAIN

DATE.

SCALE.


N.T.S

ARCHITECT:

HASSAM ZAHIR SHAH

ATTESTED:



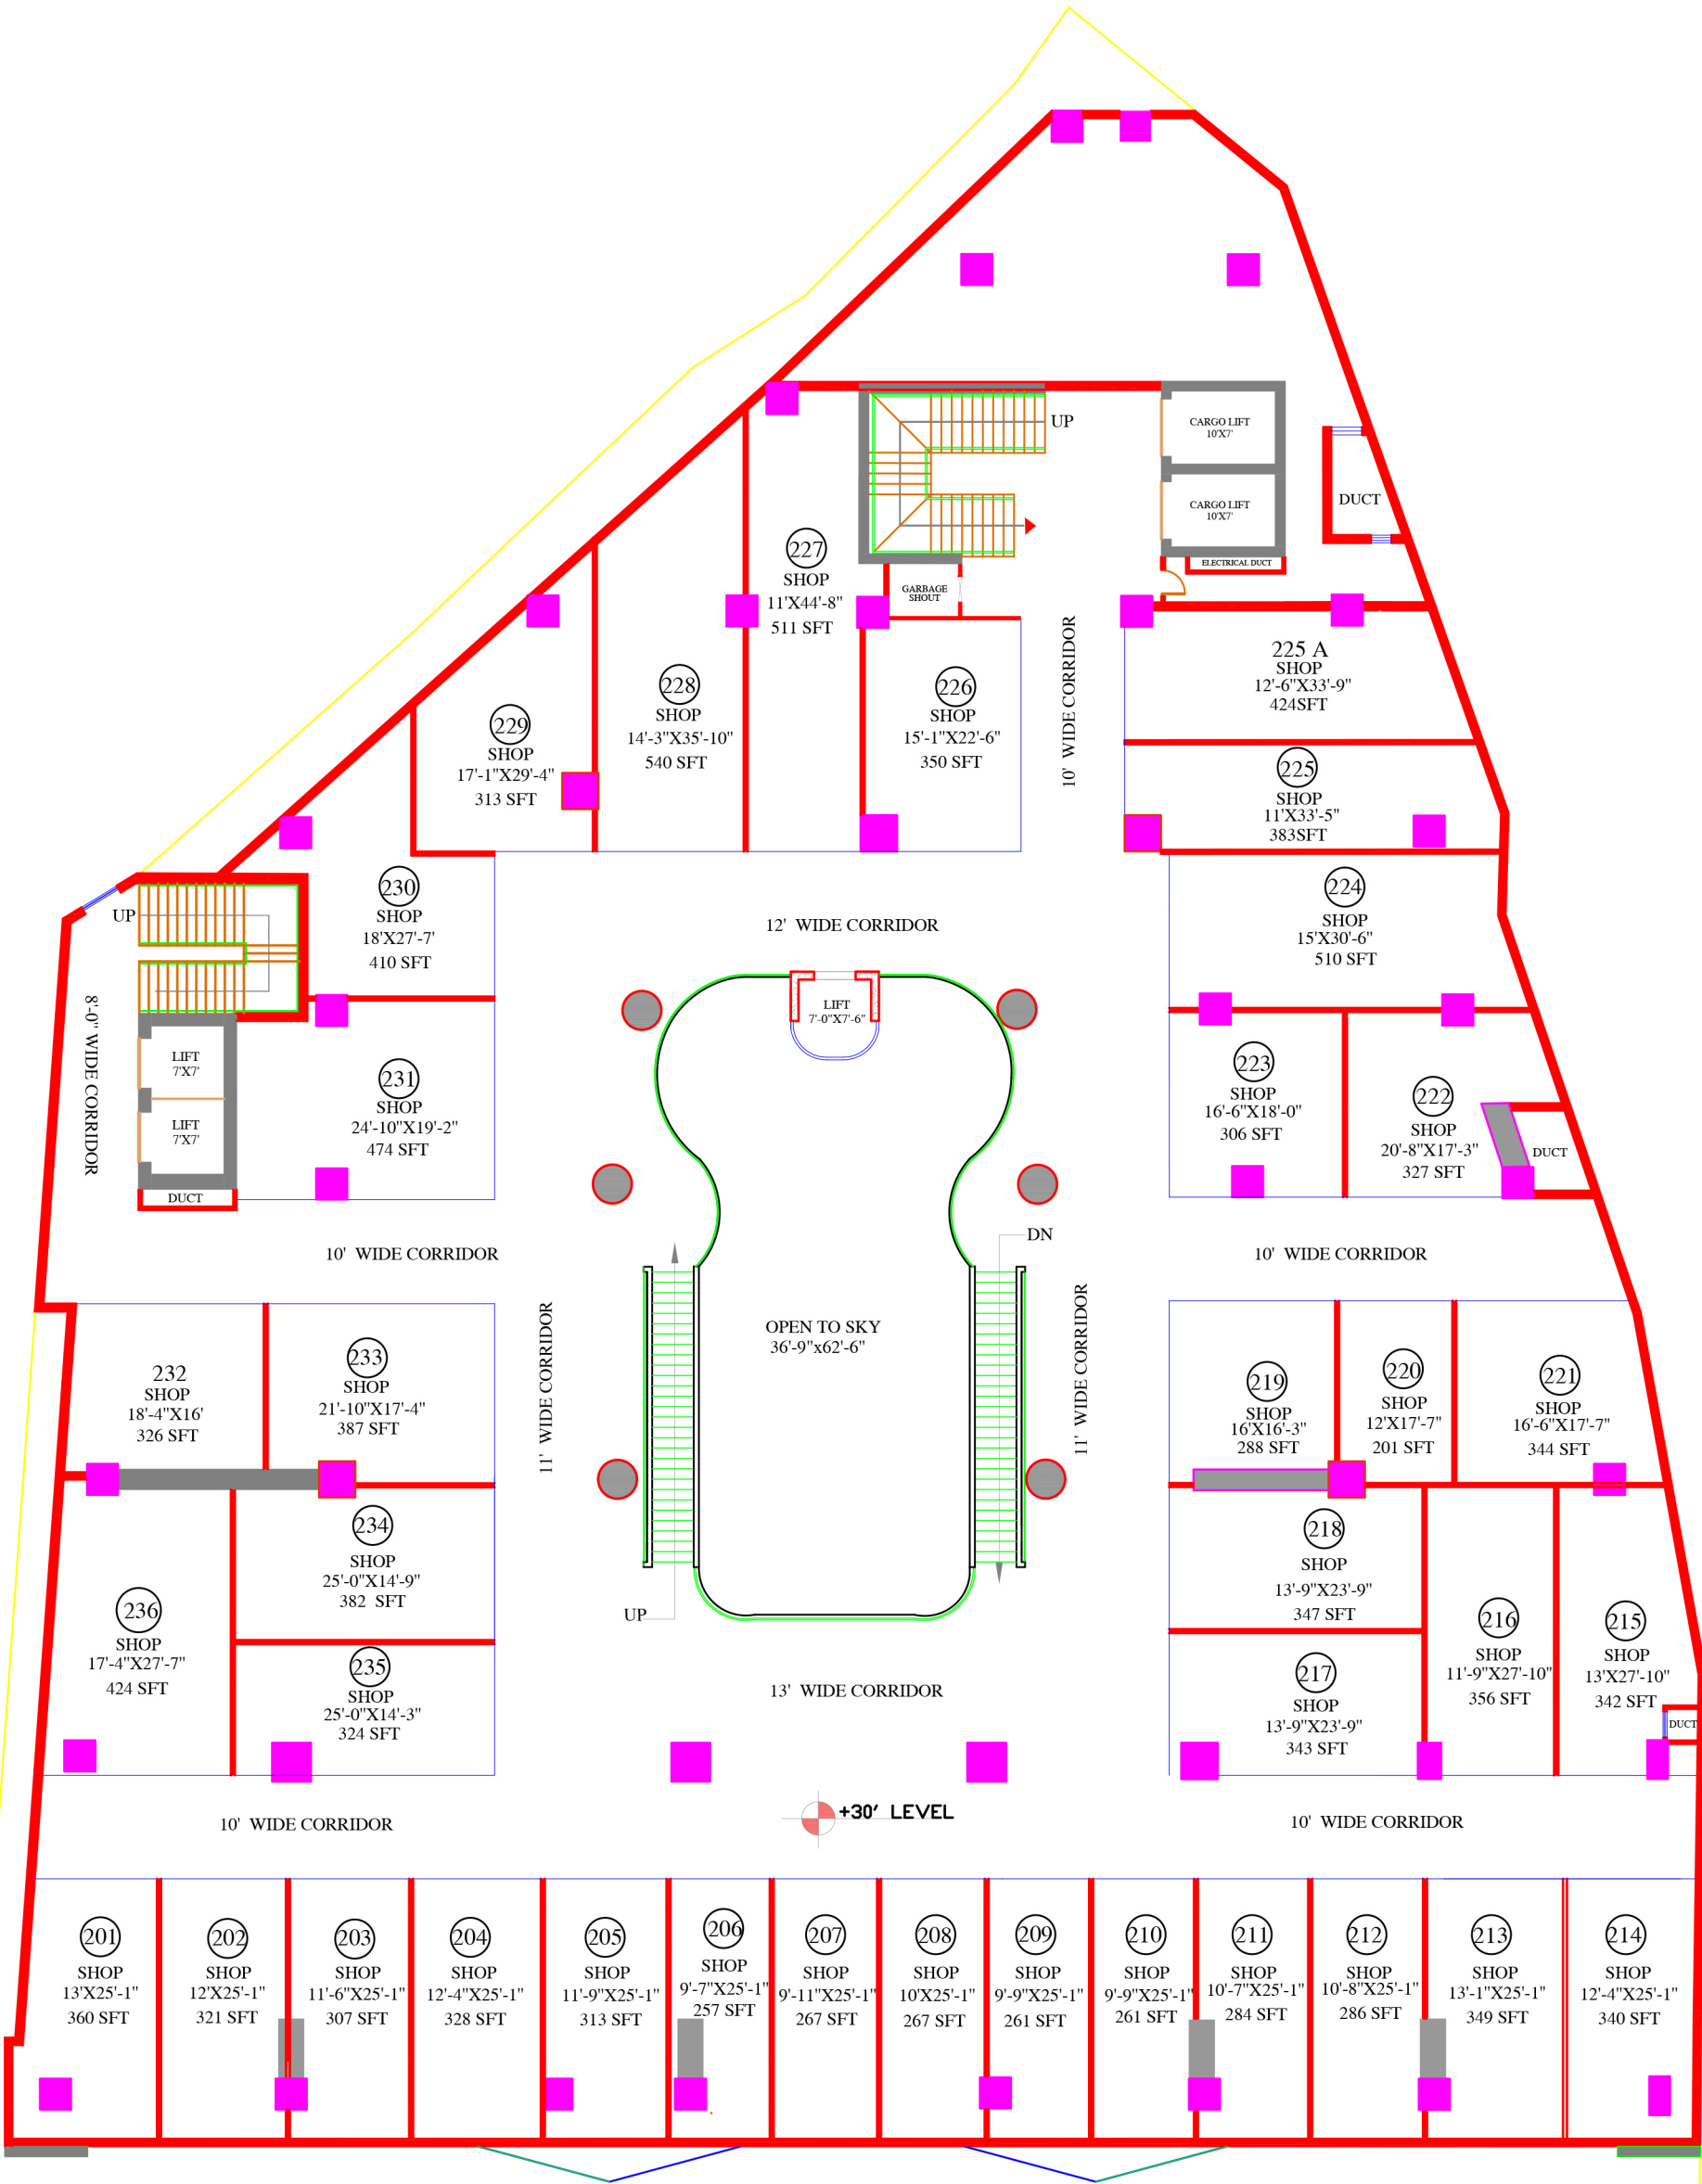

SECOND FLOOR PLAN

TITLE:

2ND FLOOR PLAN

PROJECT NAME & ADDRESS



SAIF
DIAMOND
MALL

OPENING SCHEDULE.				
S.No	Symbol	Width	Height	Qty/Remarks.
1				
2				
3				
4				
5				
6				
7				
8				
9				
10				
11				
12				
13				

SCHEDULE OF AREA.	
TOTAL PLOT AREA:	=
GROUND FLOOR PLAN:	=
FIRST FLOOR PLAN:	=
BASMENT FLOOR PLAN:	=
TOTAL COVERED AREA:	=
OPEN AREA:	=

DRAWN BY:

KAMAL UD DIN

CHICK BY:

ABID HUSSAIN

DATE.

SCALE.

N.T.S


ARCHITECT:

HASSAM ZAHIR SHAH

ATTESTED:



سیف گروپ

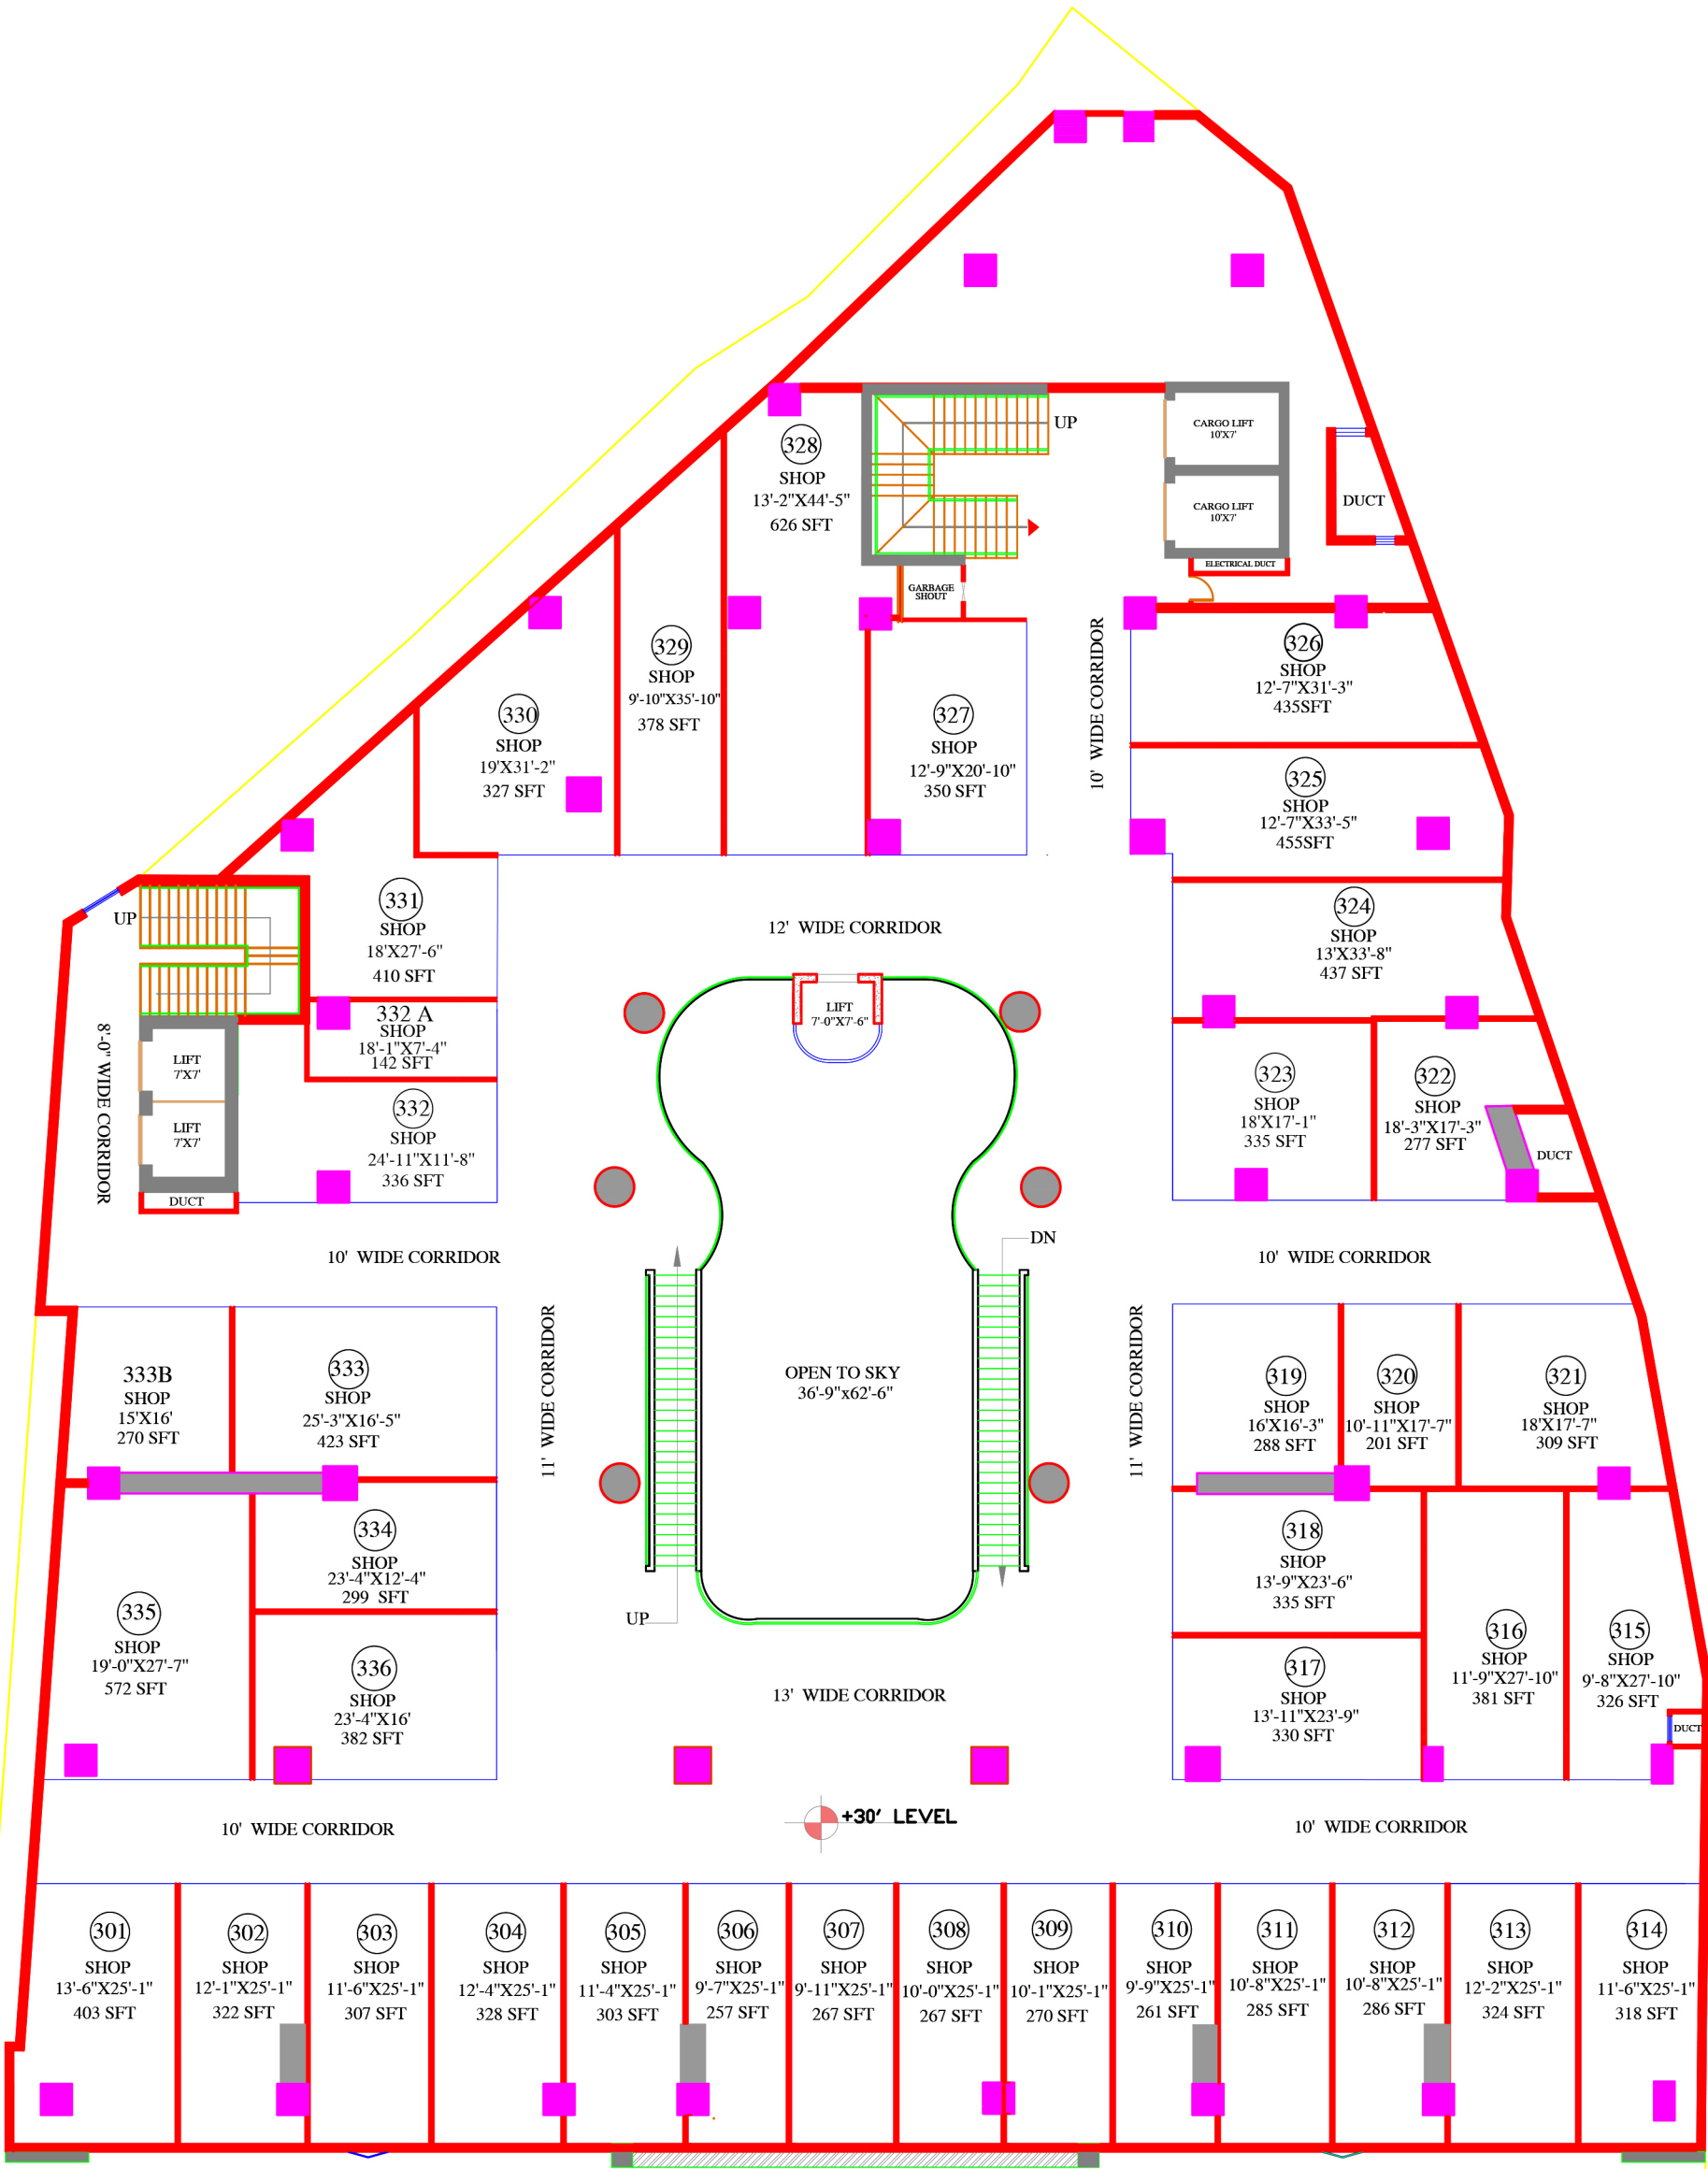

THIRD FLOORS PLAN

TITLE:

3RD FLOOR PLAN

PROJECT NAME & ADDRESS



SAIF
DIAMOND
MALL

OPENING SCHEDULE.				
S.No	Symbol	Width	Height	Qty/Remarks.
1				
2				
3				
4				
5				
6				
7				
8				
9				
10				
11				
12				
13				

SCHEDULE OF AREA.	
TOTAL PLOT AREA:	=
GROUND FLOOR PLAN:	=
FIRST FLOOR PLAN:	=
BASMENT FLOOR PLAN:	=
TOTAL COVERED AREA:	=
OPEN AREA:	=

DRAWN BY:
KAMAL UD DIN

CHICK BY:
ABID HUSSAIN

DATE:


SCALE:
N.T.S

ARCHITECT:
HASSAM ZAHIR SHAH

ATTESTED:



SAIF
GROUP
سیف گروپ

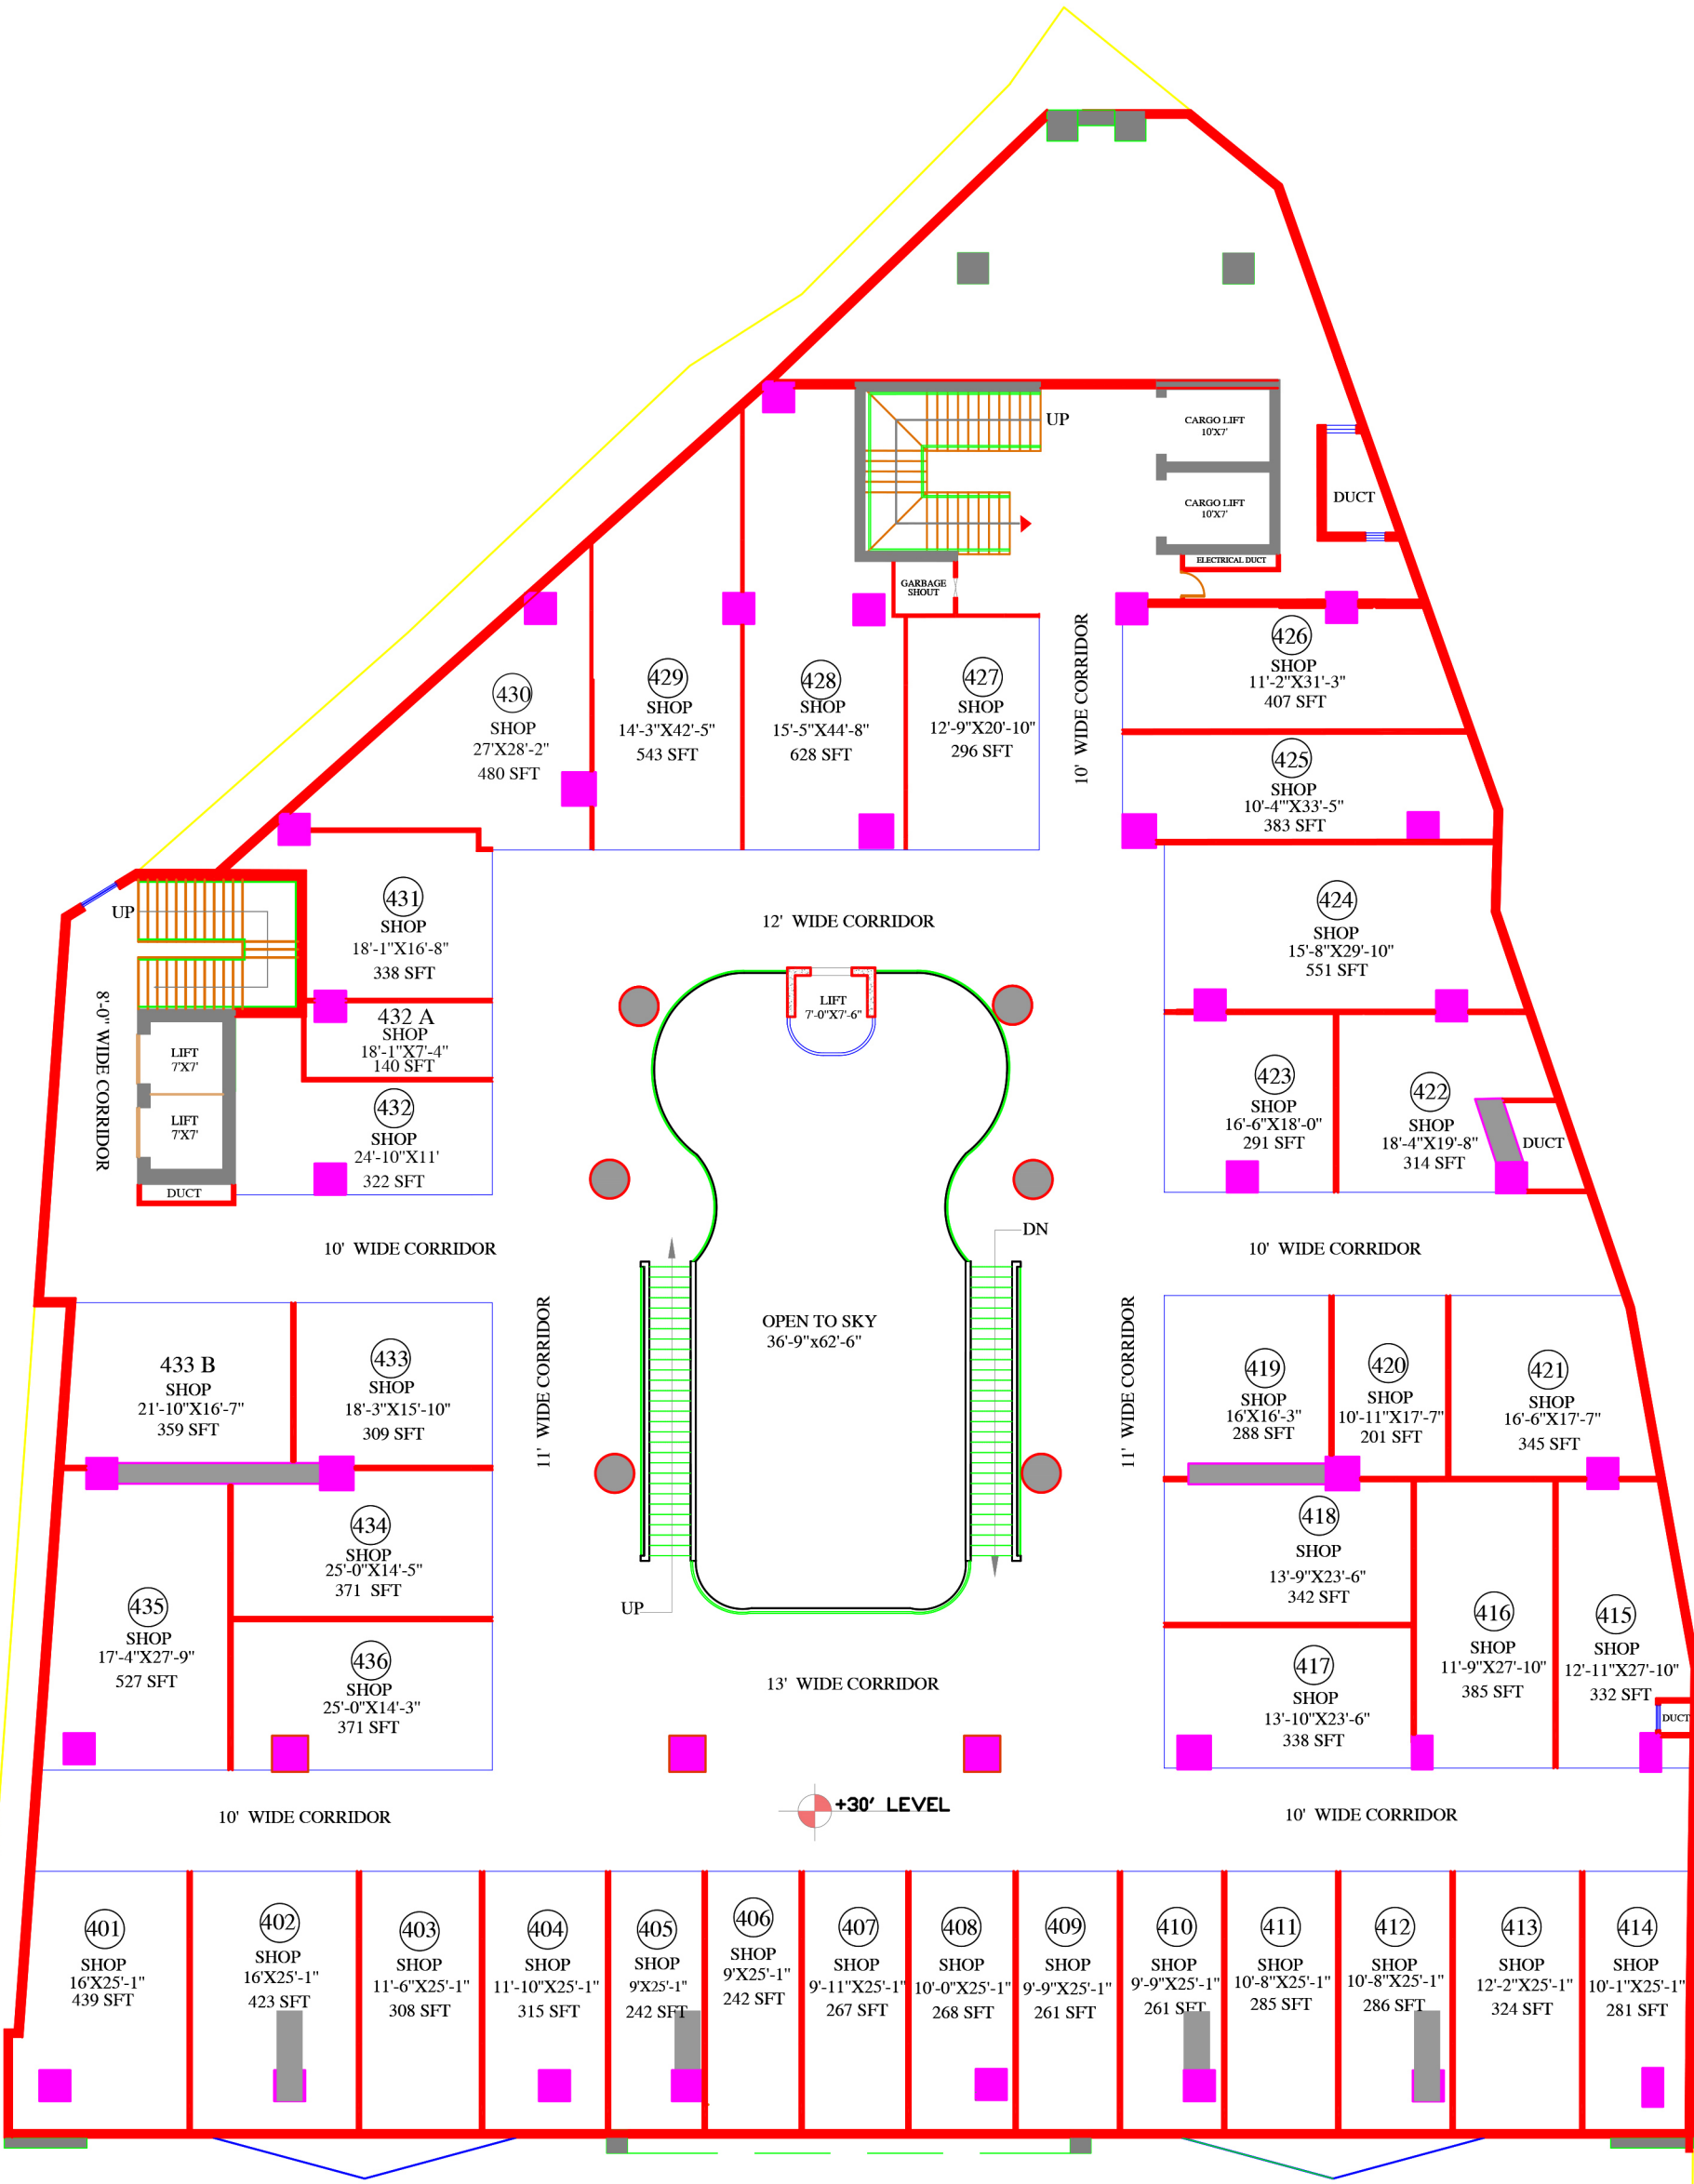

FOURTH FLOORS PLAN

TITLE:
4TH FLOOR PLAN

PROJECT NAME & ADDRESS



OPENING SCHEDULE.

S.No	Symbol	Width	Height	Qty/Remarks.
1				
2				
3				
4				
5				
6				
7				
8				
9				
10				
11				
12				
13				

SCHEDULE OF AREA.

TOTAL PLOT AREA: =
GROUND FLOOR PLAN: =
FIRST FLOOR PLAN: =
BASMENT FLOOR PLAN: =
TOTAL COVERED AREA: =
OPEN AREA: =

DRAWN BY:

KAMAL UD DIN

CHICK BY:

ABID HUSSAIN

DATE.

SCALE.


N.T.S

ARCHITECT:

HASSAM ZAHIR SHAH

ATTESTED:



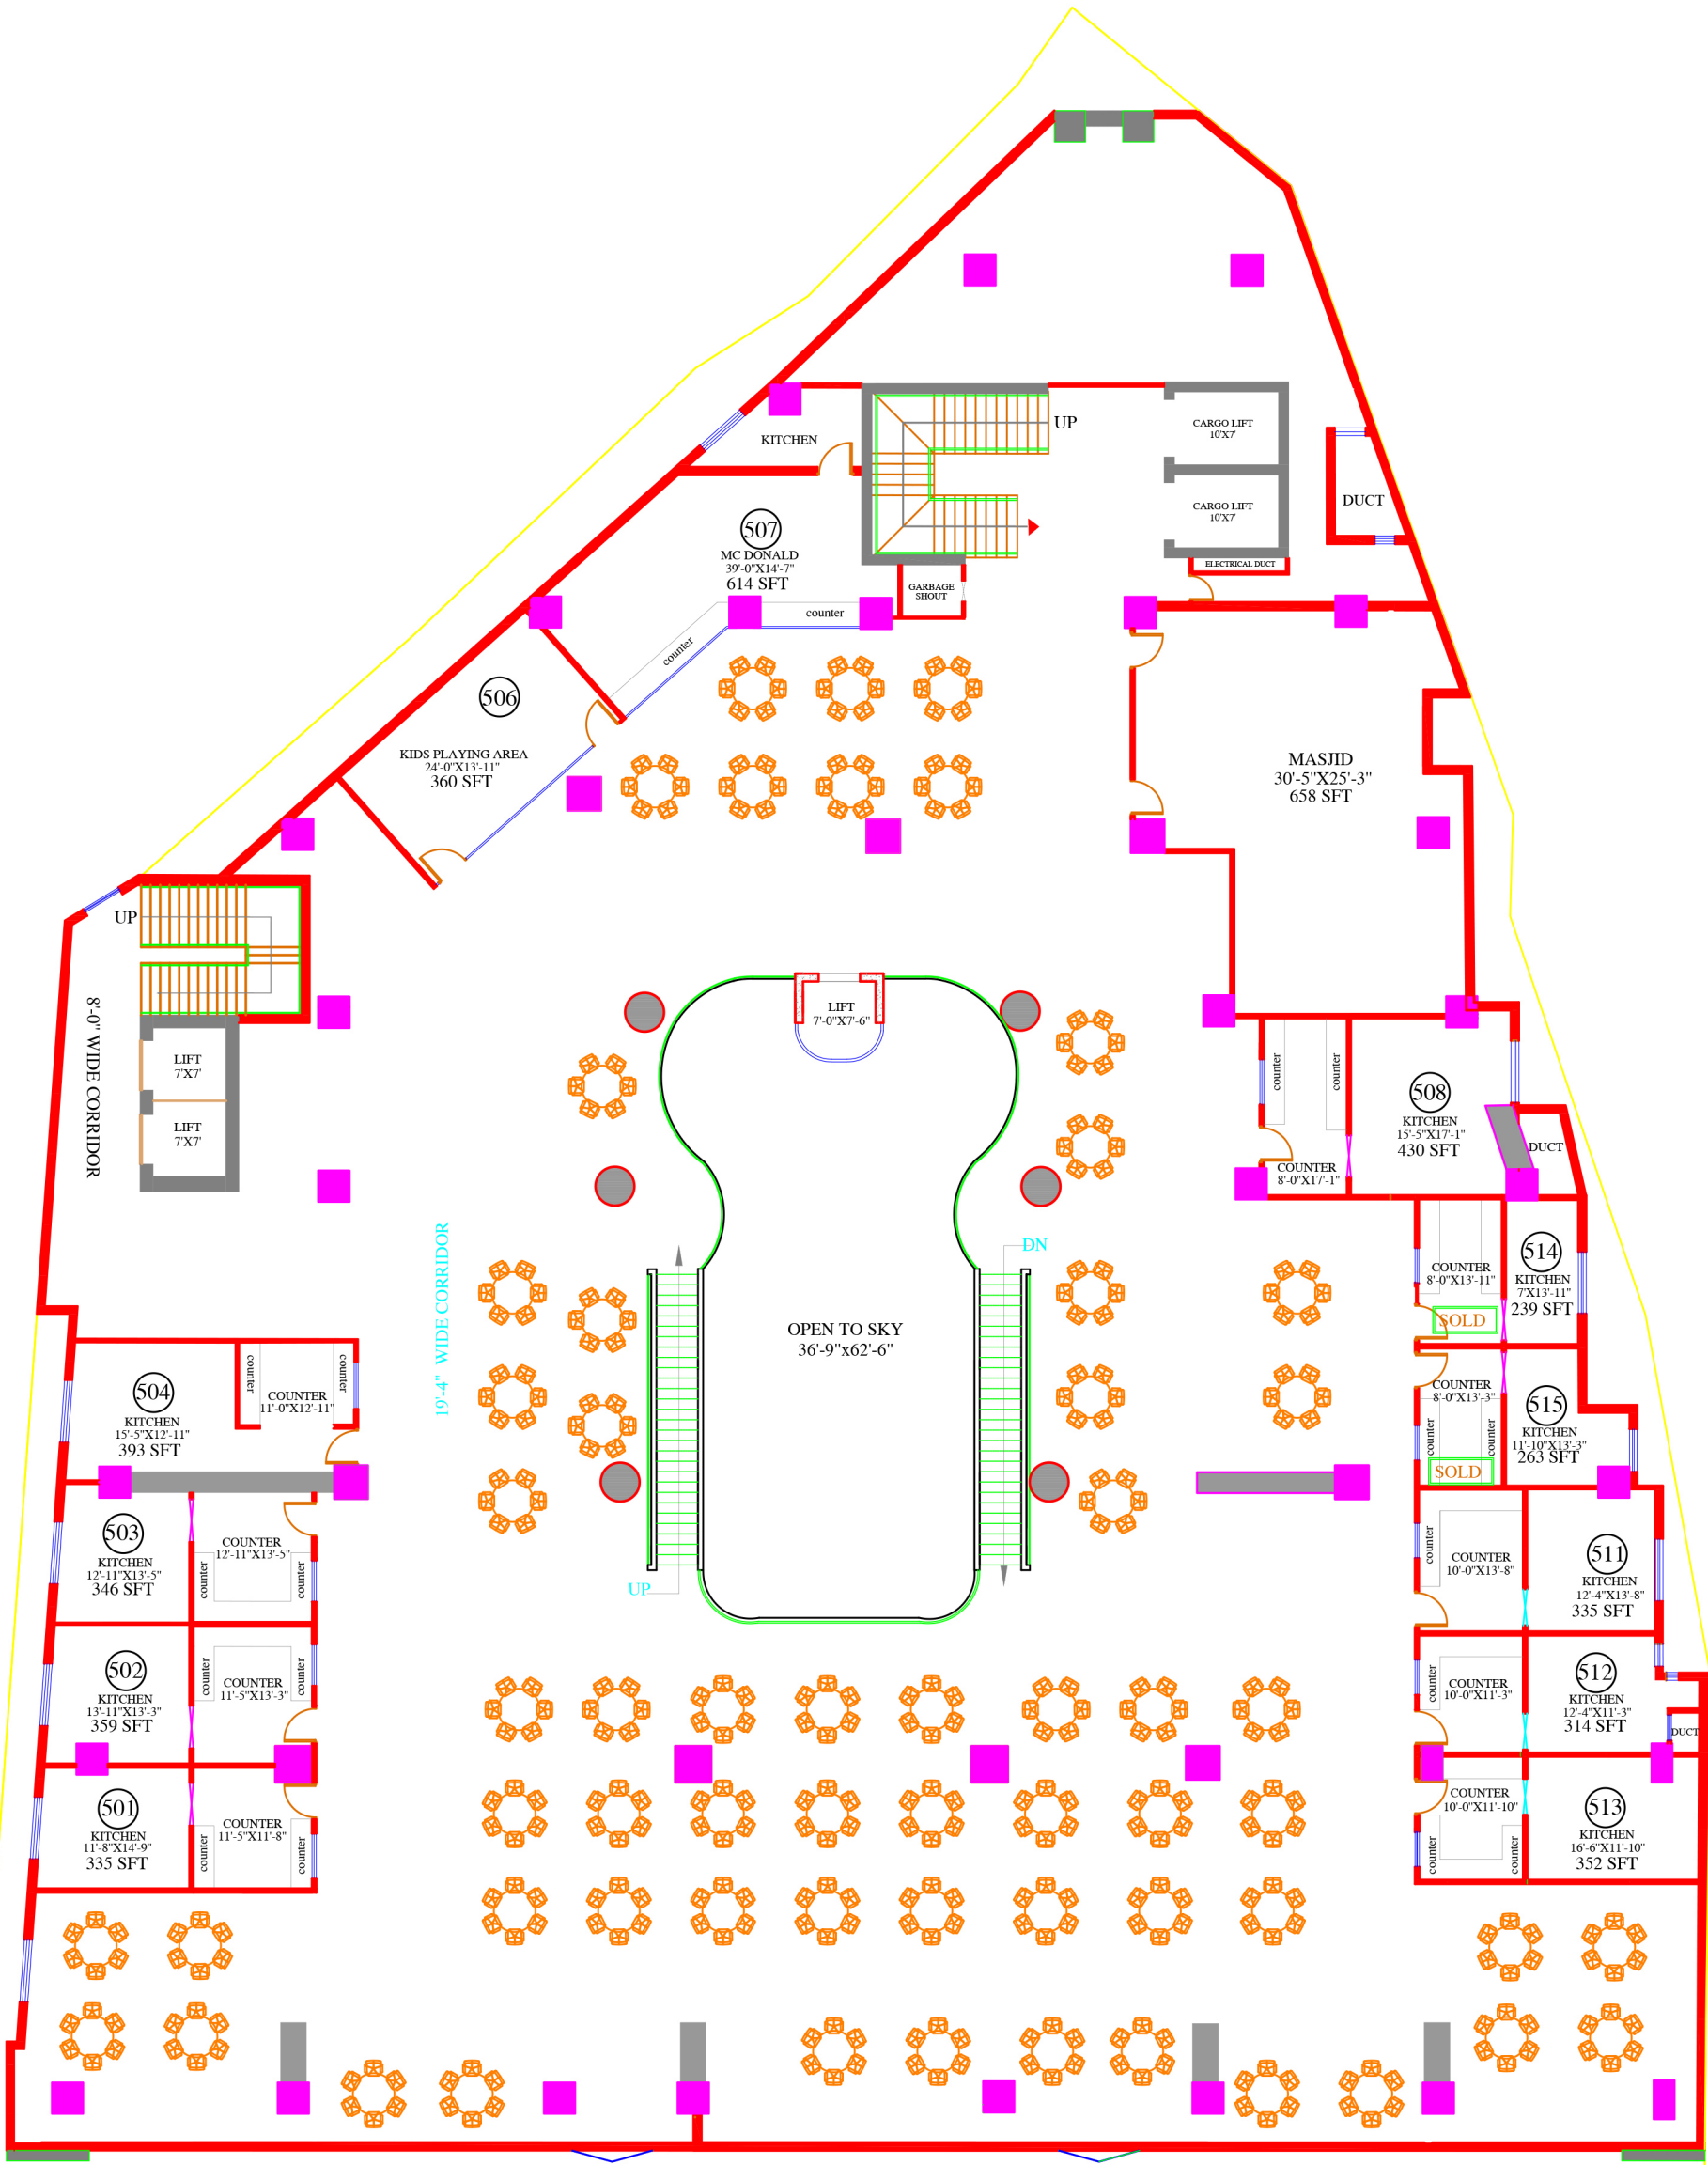

FIFTH FLOORS PLAN

TITLE:
5TH FLOOR PLAN

PROJECT NAME & ADDRESS



OPENING SCHEDULE.

S.No	Symbol	Width	Height	Qty/Remarks.
1				
2				
3				
4				
5				
6				
7				
8				
9				
10				
11				
12				
13				

SCHEDULE OF AREA.

TOTAL PLOT AREA: =
GROUND FLOOR PLAN: =
FIRST FLOOR PLAN: =
BASMENT FLOOR PLAN: =
TOTAL COVERED AREA: =
OPEN AREA: =

DRAWN BY:

KAMAL UD DIN

CHICK BY:

ABID HUSSAIN

DATE.

SCALE.


N.T.S

ARCHITECT:

HASSAM ZAHIR SHAH

ATTESTED:



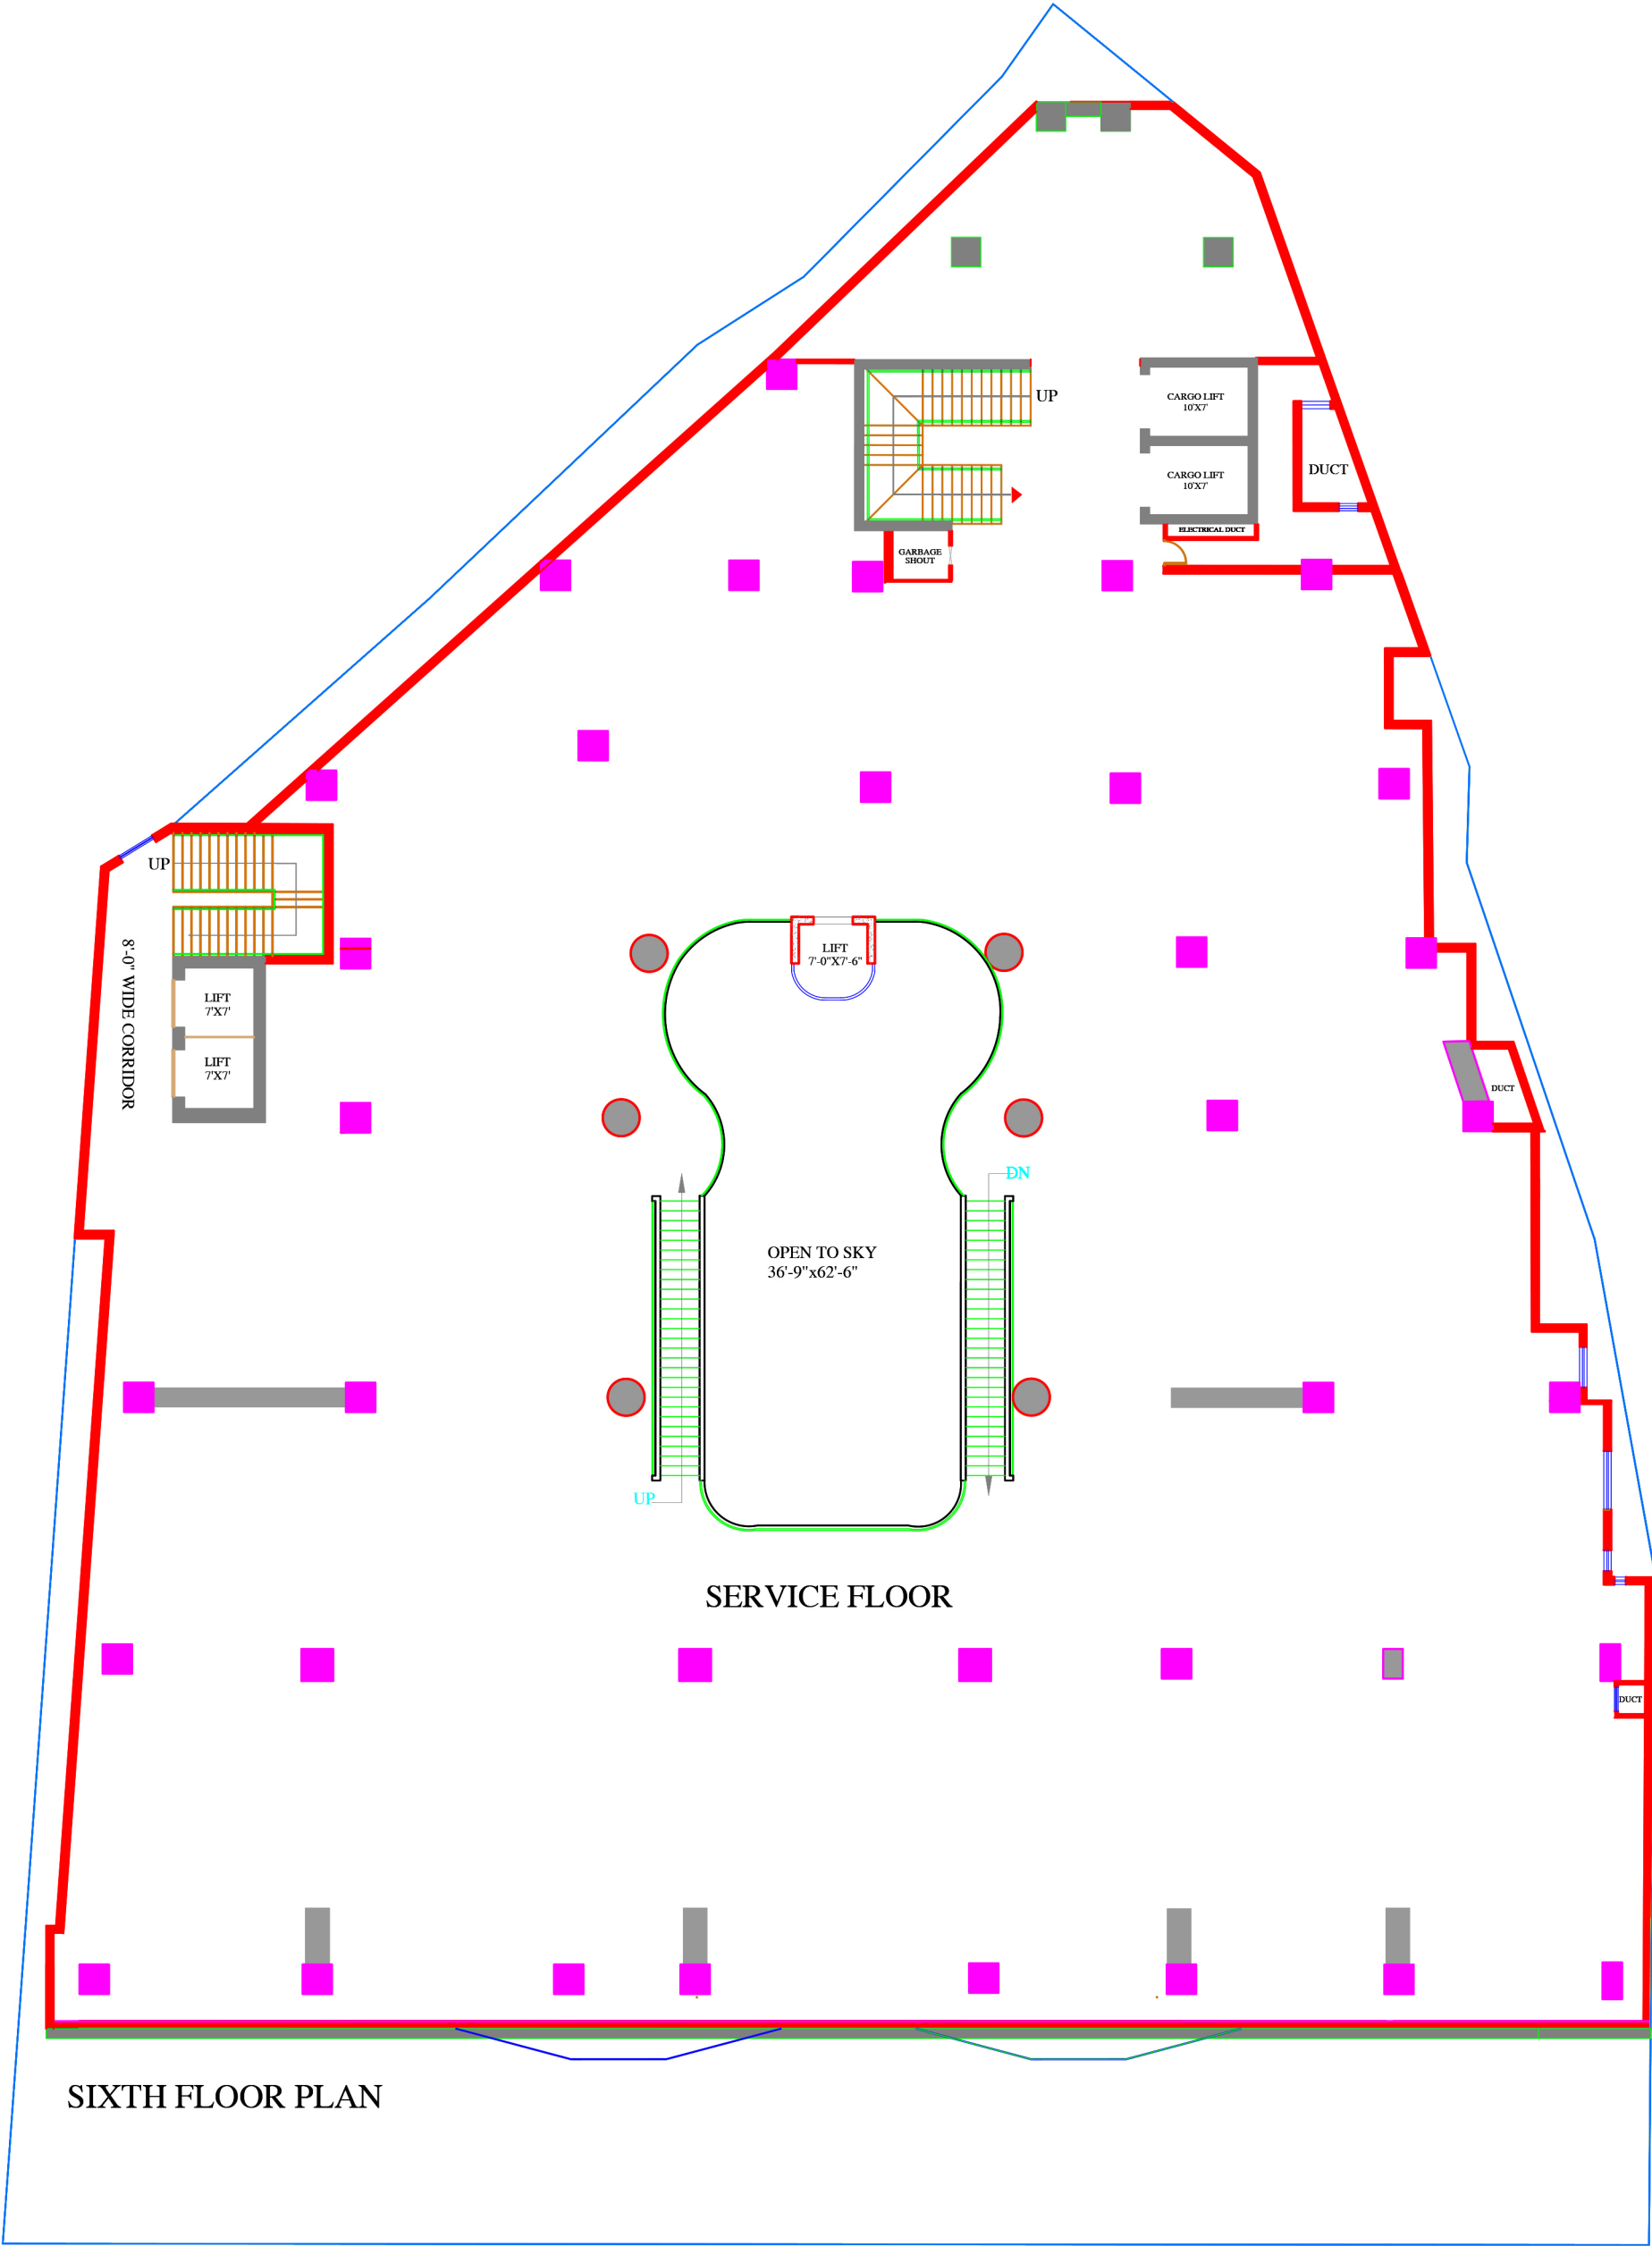

TITLE:

6TH FLOOR PLAN

PROJECT NAME & ADDRESS



OPENING SCHEDULE.

S.No	Symbol	Width	Height	Qty/Remarks.
1				
2				
3				
4				
5				
6				
7				
8				
9				
10				
11				
12				
13				

SCHEDULE OF AREA.

TOTAL PLOT AREA: =

GROUND FLOOR PLAN: =

FIRST FLOOR PLAN: =

BASMENT FLOOR PLAN: =

TOTAL COVERED AREA: =

OPEN AREA: =

DRAWN BY:

KAMAL UD DIN

CHICK BY:

ABID HUSSAIN

DATE.

SCALE.


N.T.S

ARCHITECT:

HASSAM ZAHIR SHAH

ATTESTED:



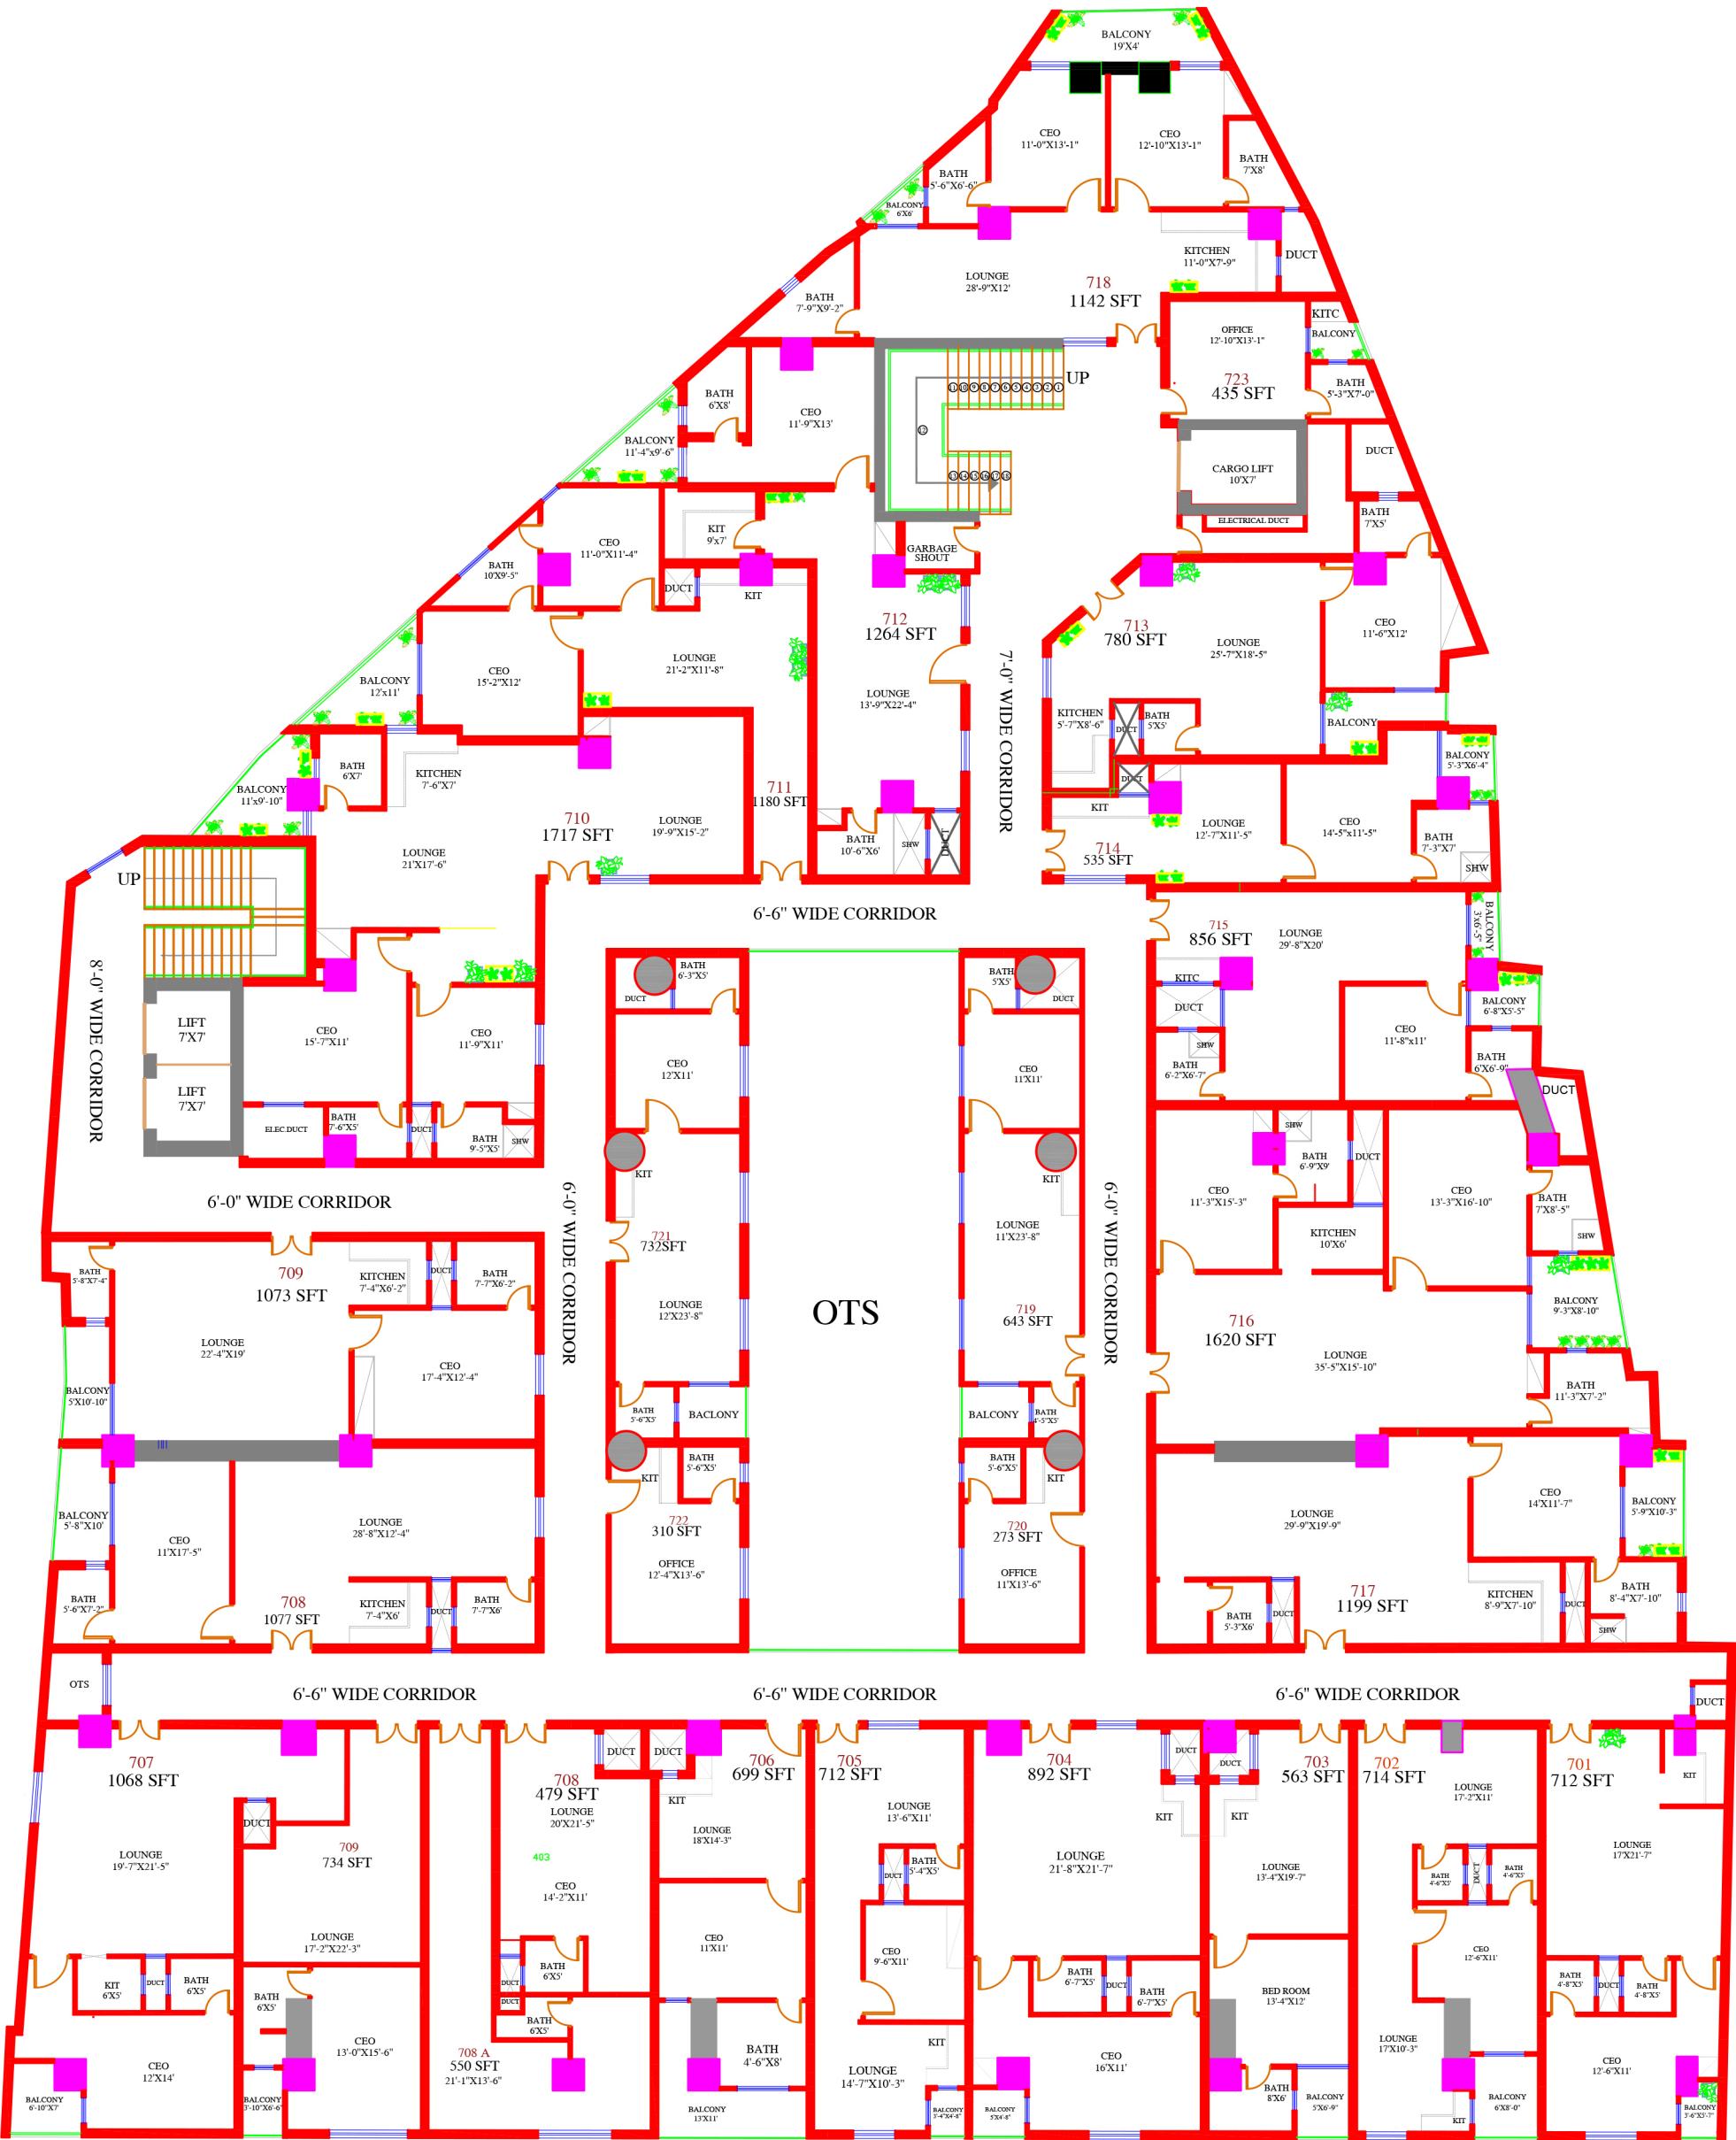

7TH FLOOR PLAN

TITLE:

7TH FLOOR PLAN

PROJECT NAME & ADDRESS



SAIF
DIAMOND
MALL


OPENING SCHEDULE.				
S.No	Symbol	Width	Height	Qty/Remarks.
1				
2				
3				
4				
5				
6				
7				
8				
9				
10				
11				
12				
13				

SCHEDULE OF AREA.	
TOTAL PLOT AREA:	=
GROUND FLOOR PLAN:	=
FIRST FLOOR PLAN:	=
BASMENT FLOOR PLAN:	=
TOTAL COVERED AREA:	=
OPEN AREA:	=

DRAWN BY:	CHICK BY:
KAMAL UD DIN	ABID HUSSAIN
DATE:	SCALE:
	N.T.S
ARCHITECT:	
HASSAM ZAHIR SHAH	

ATTESTED:



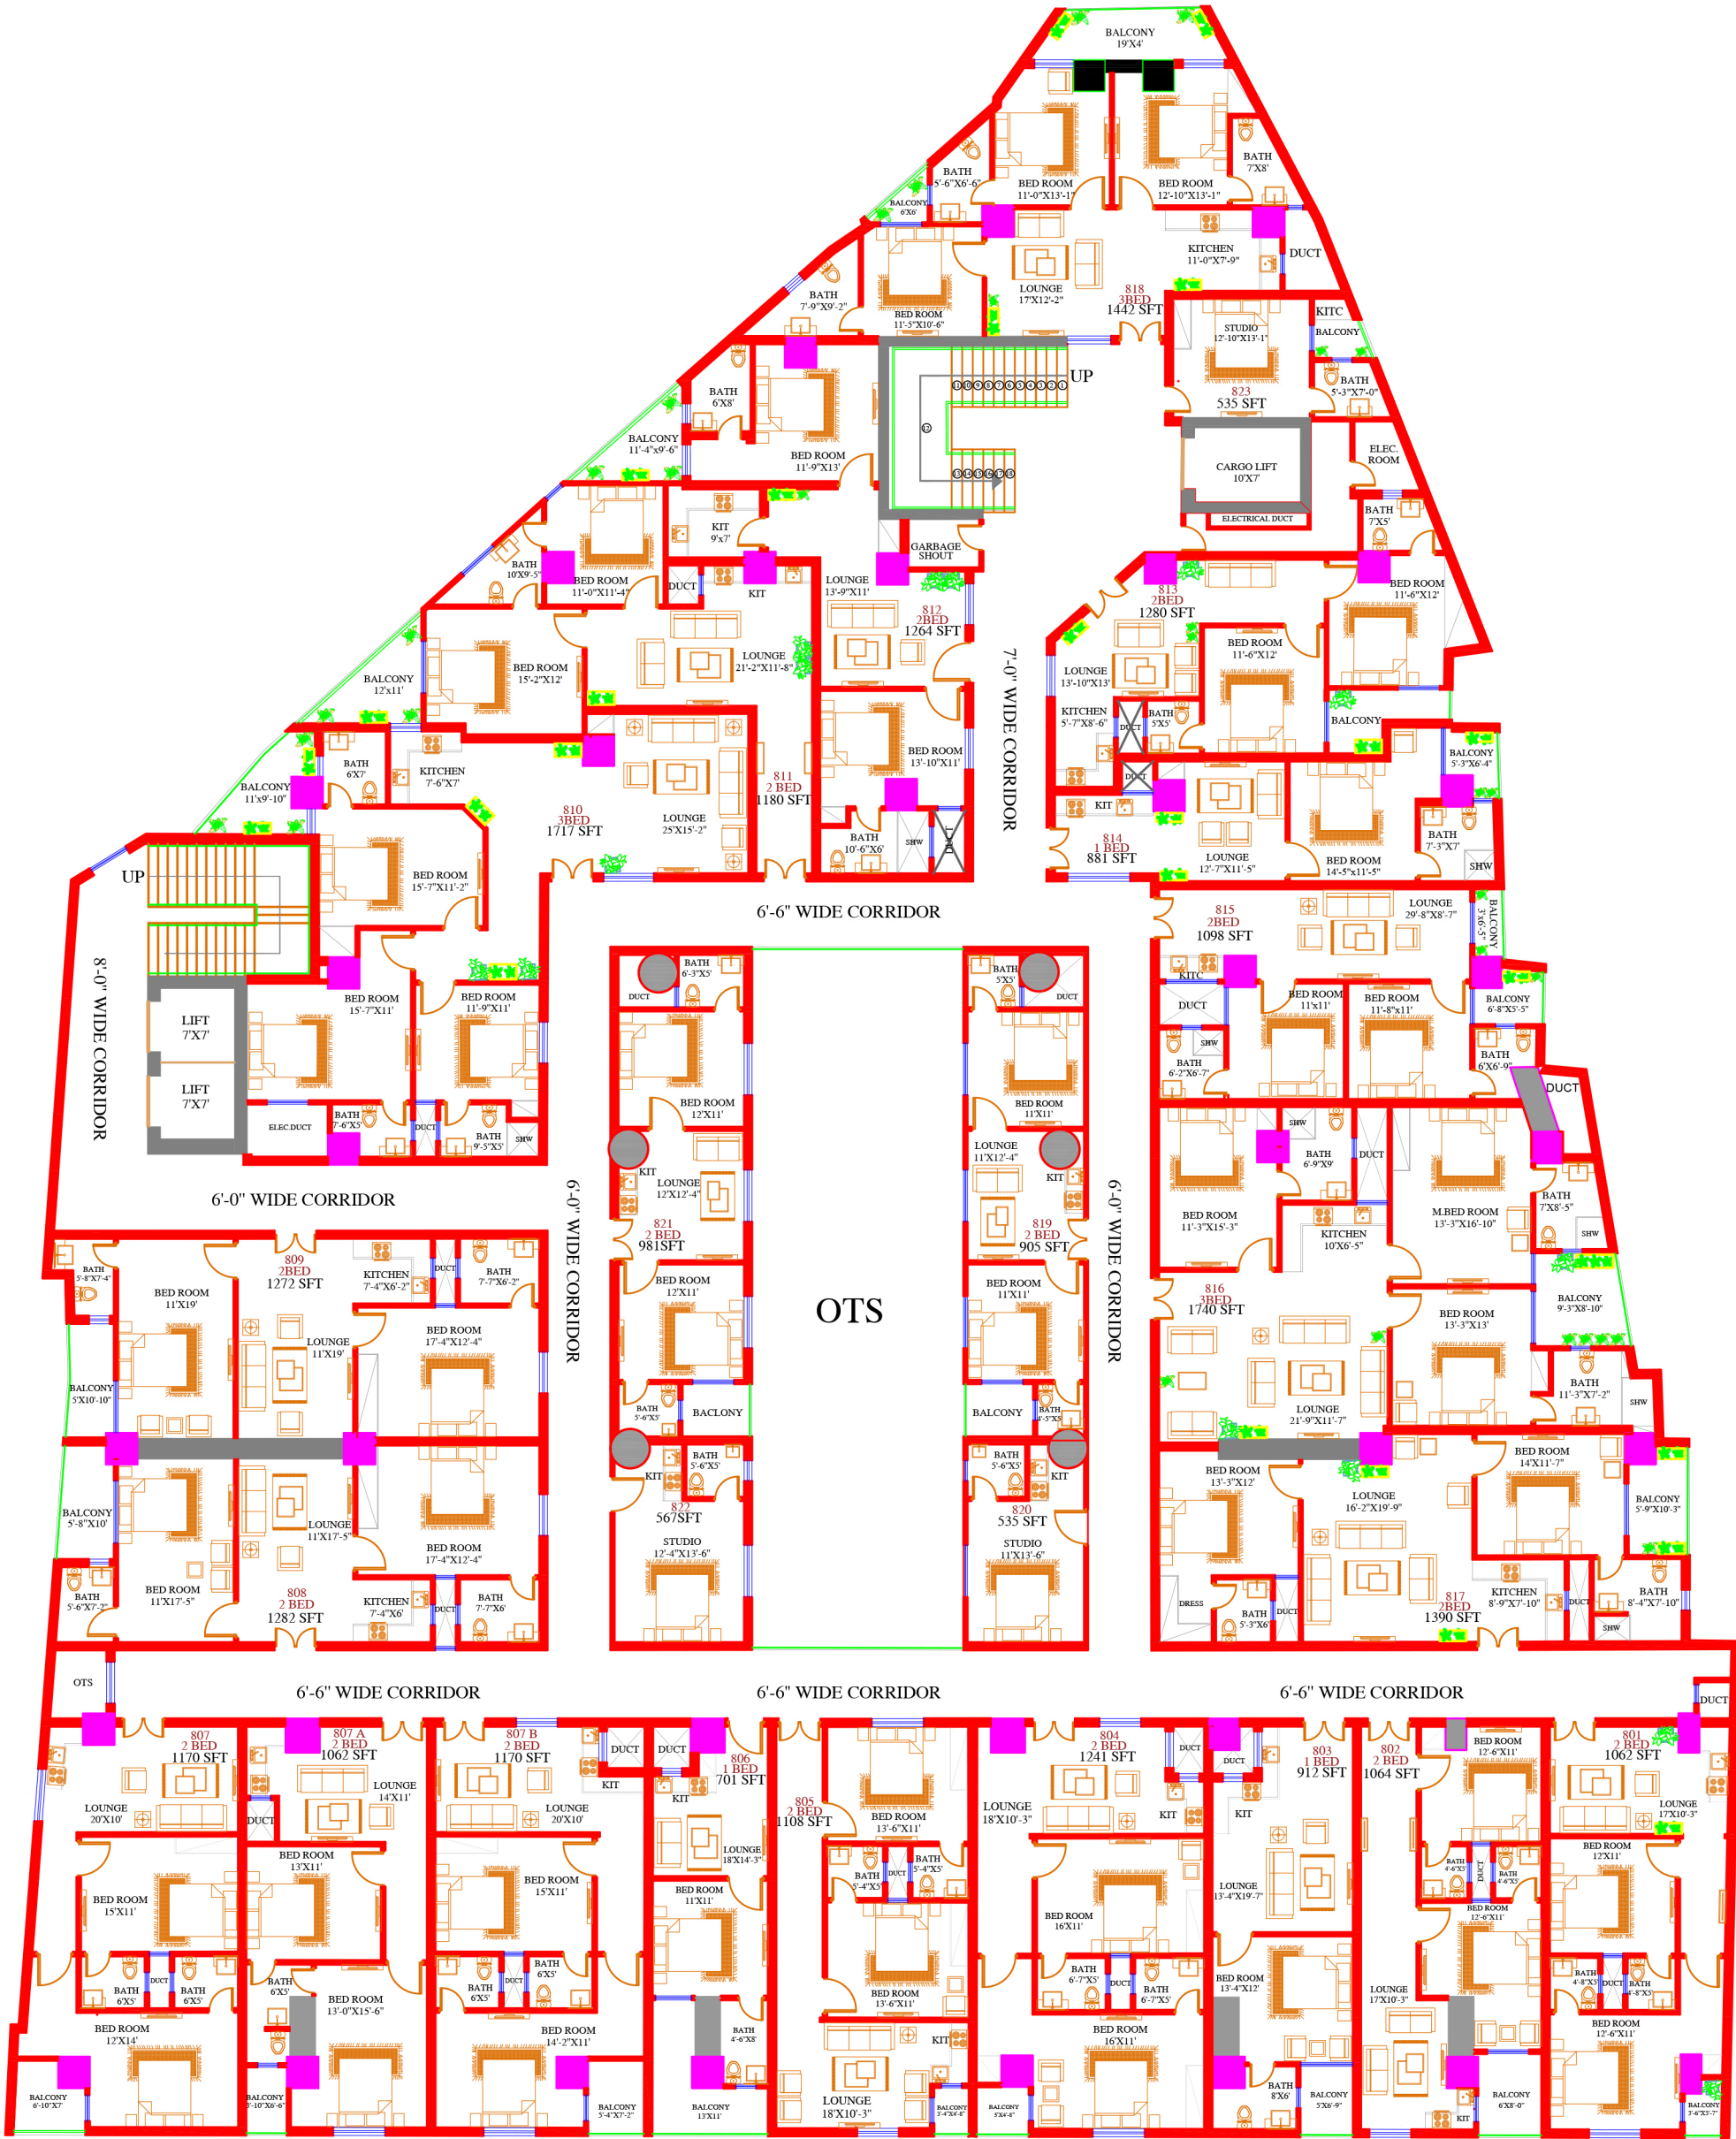

8TH FLOOR PLAN

TITLE:

8TH FLOOR PLAN

PROJECT NAME & ADDRESS



SAIF
DIAMOND
MALL

OPENING SCHEDULE.				
S.No	Symbol	Width	Height	Qty/Remarks.
1				
2				
3				
4				
5				
6				
7				
8				
9				
10				
11				
12				
13				


SCHEDULE OF AREA.	
TOTAL PLOT AREA:	=
GROUND FLOOR PLAN:	=
FIRST FLOOR PLAN:	=
BASMENT FLOOR PLAN:	=
TOTAL COVERED AREA:	=
OPEN AREA:	=

DRAWN BY:	CHICK BY:
KAMAL UD DIN	ABID HUSSAIN
DATE:	SCALE:
	N.T.S
ARCHITECT:	
HASSAM ZAHIR SHAH	

ATTESTED:



SAIF
GROUP
سیف گروپ

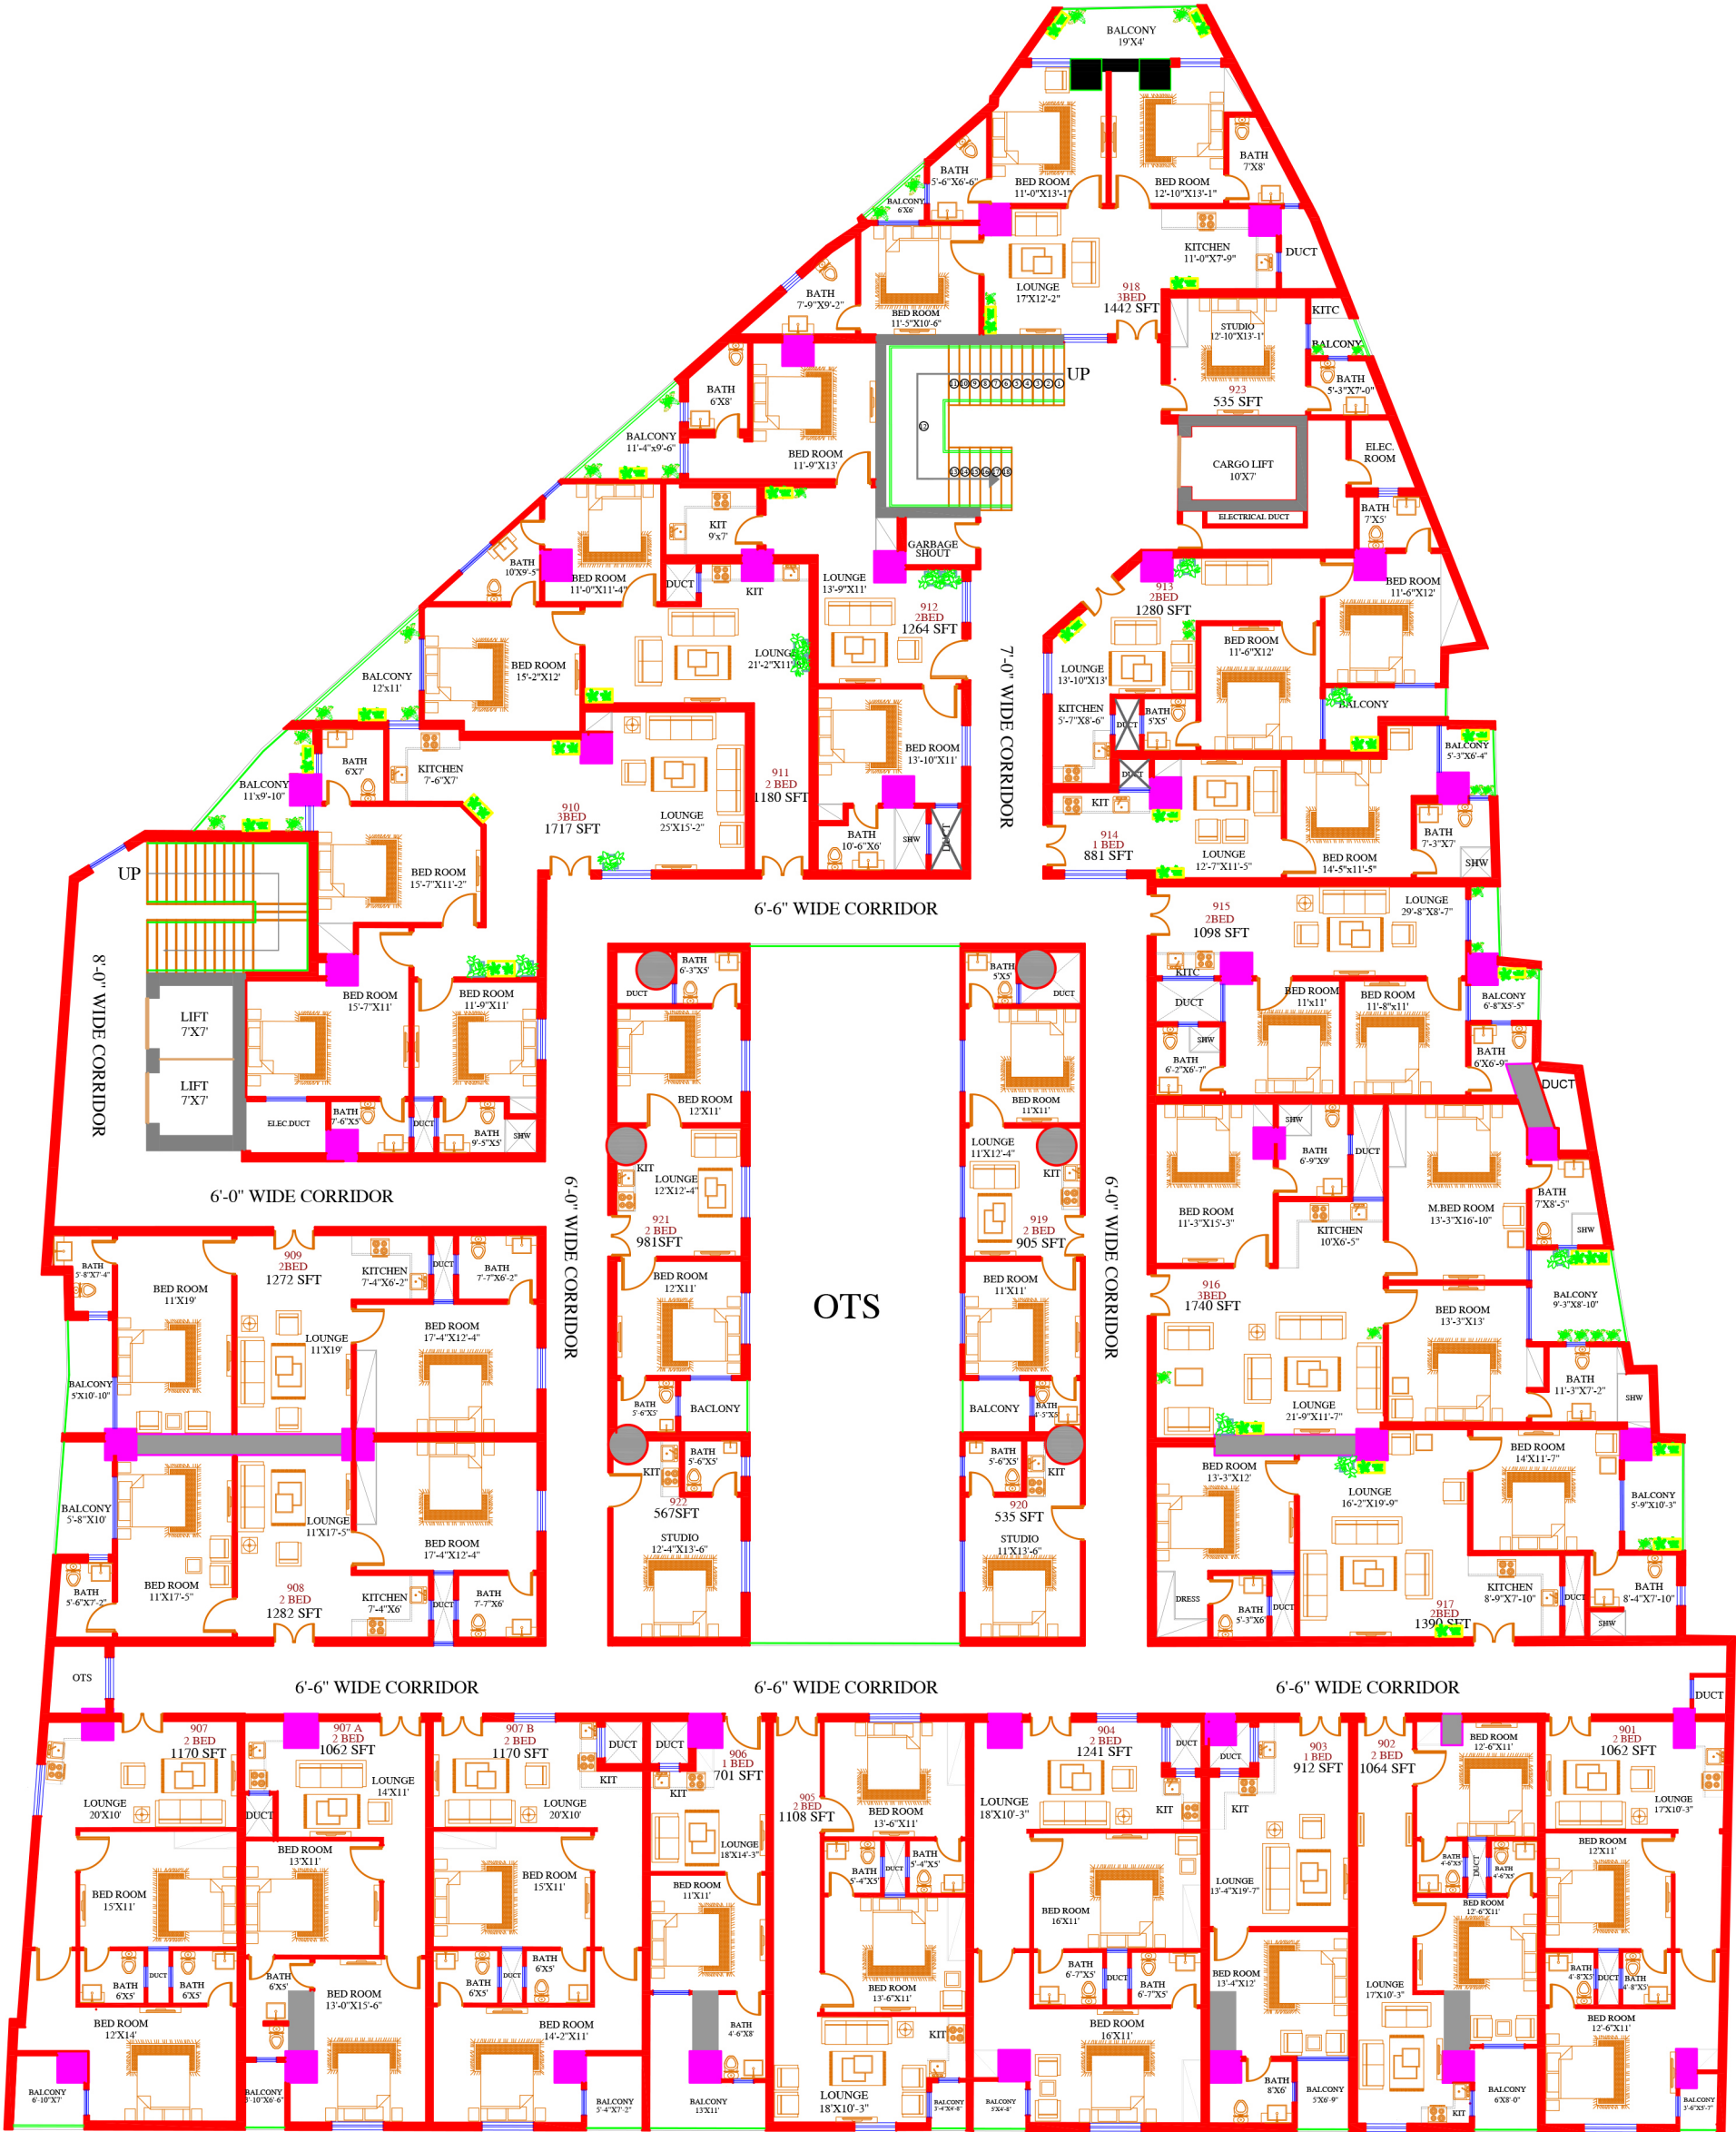

9TH FLOOR PLAN

TITLE:

9TH FLOOR PLAN

PROJECT NAME & ADDRESS


SAIF
DIAMOND
MALL


OPENING SCHEDULE.				
S.No	Symbol	Width	Height	Qty/Remarks.
1				
2				
3				
4				
5				
6				
7				
8				
9				
10				
11				
12				
13				

SCHEDULE OF AREA.	
TOTAL PLOT AREA:	=
GROUND FLOOR PLAN:	=
FIRST FLOOR PLAN:	=
BASMENT FLOOR PLAN:	=
TOTAL COVERED AREA:	=
OPEN AREA:	=

DRAWN BY:	CHICK BY:
KAMAL UD DIN	ABID HUSSAIN
DATE:	SCALE:
	N.T.S
ARCHITECT:	
HASSAM ZAHIR SHAH	

ATTESTED:


SAIF
GROUP
سیف گروپ

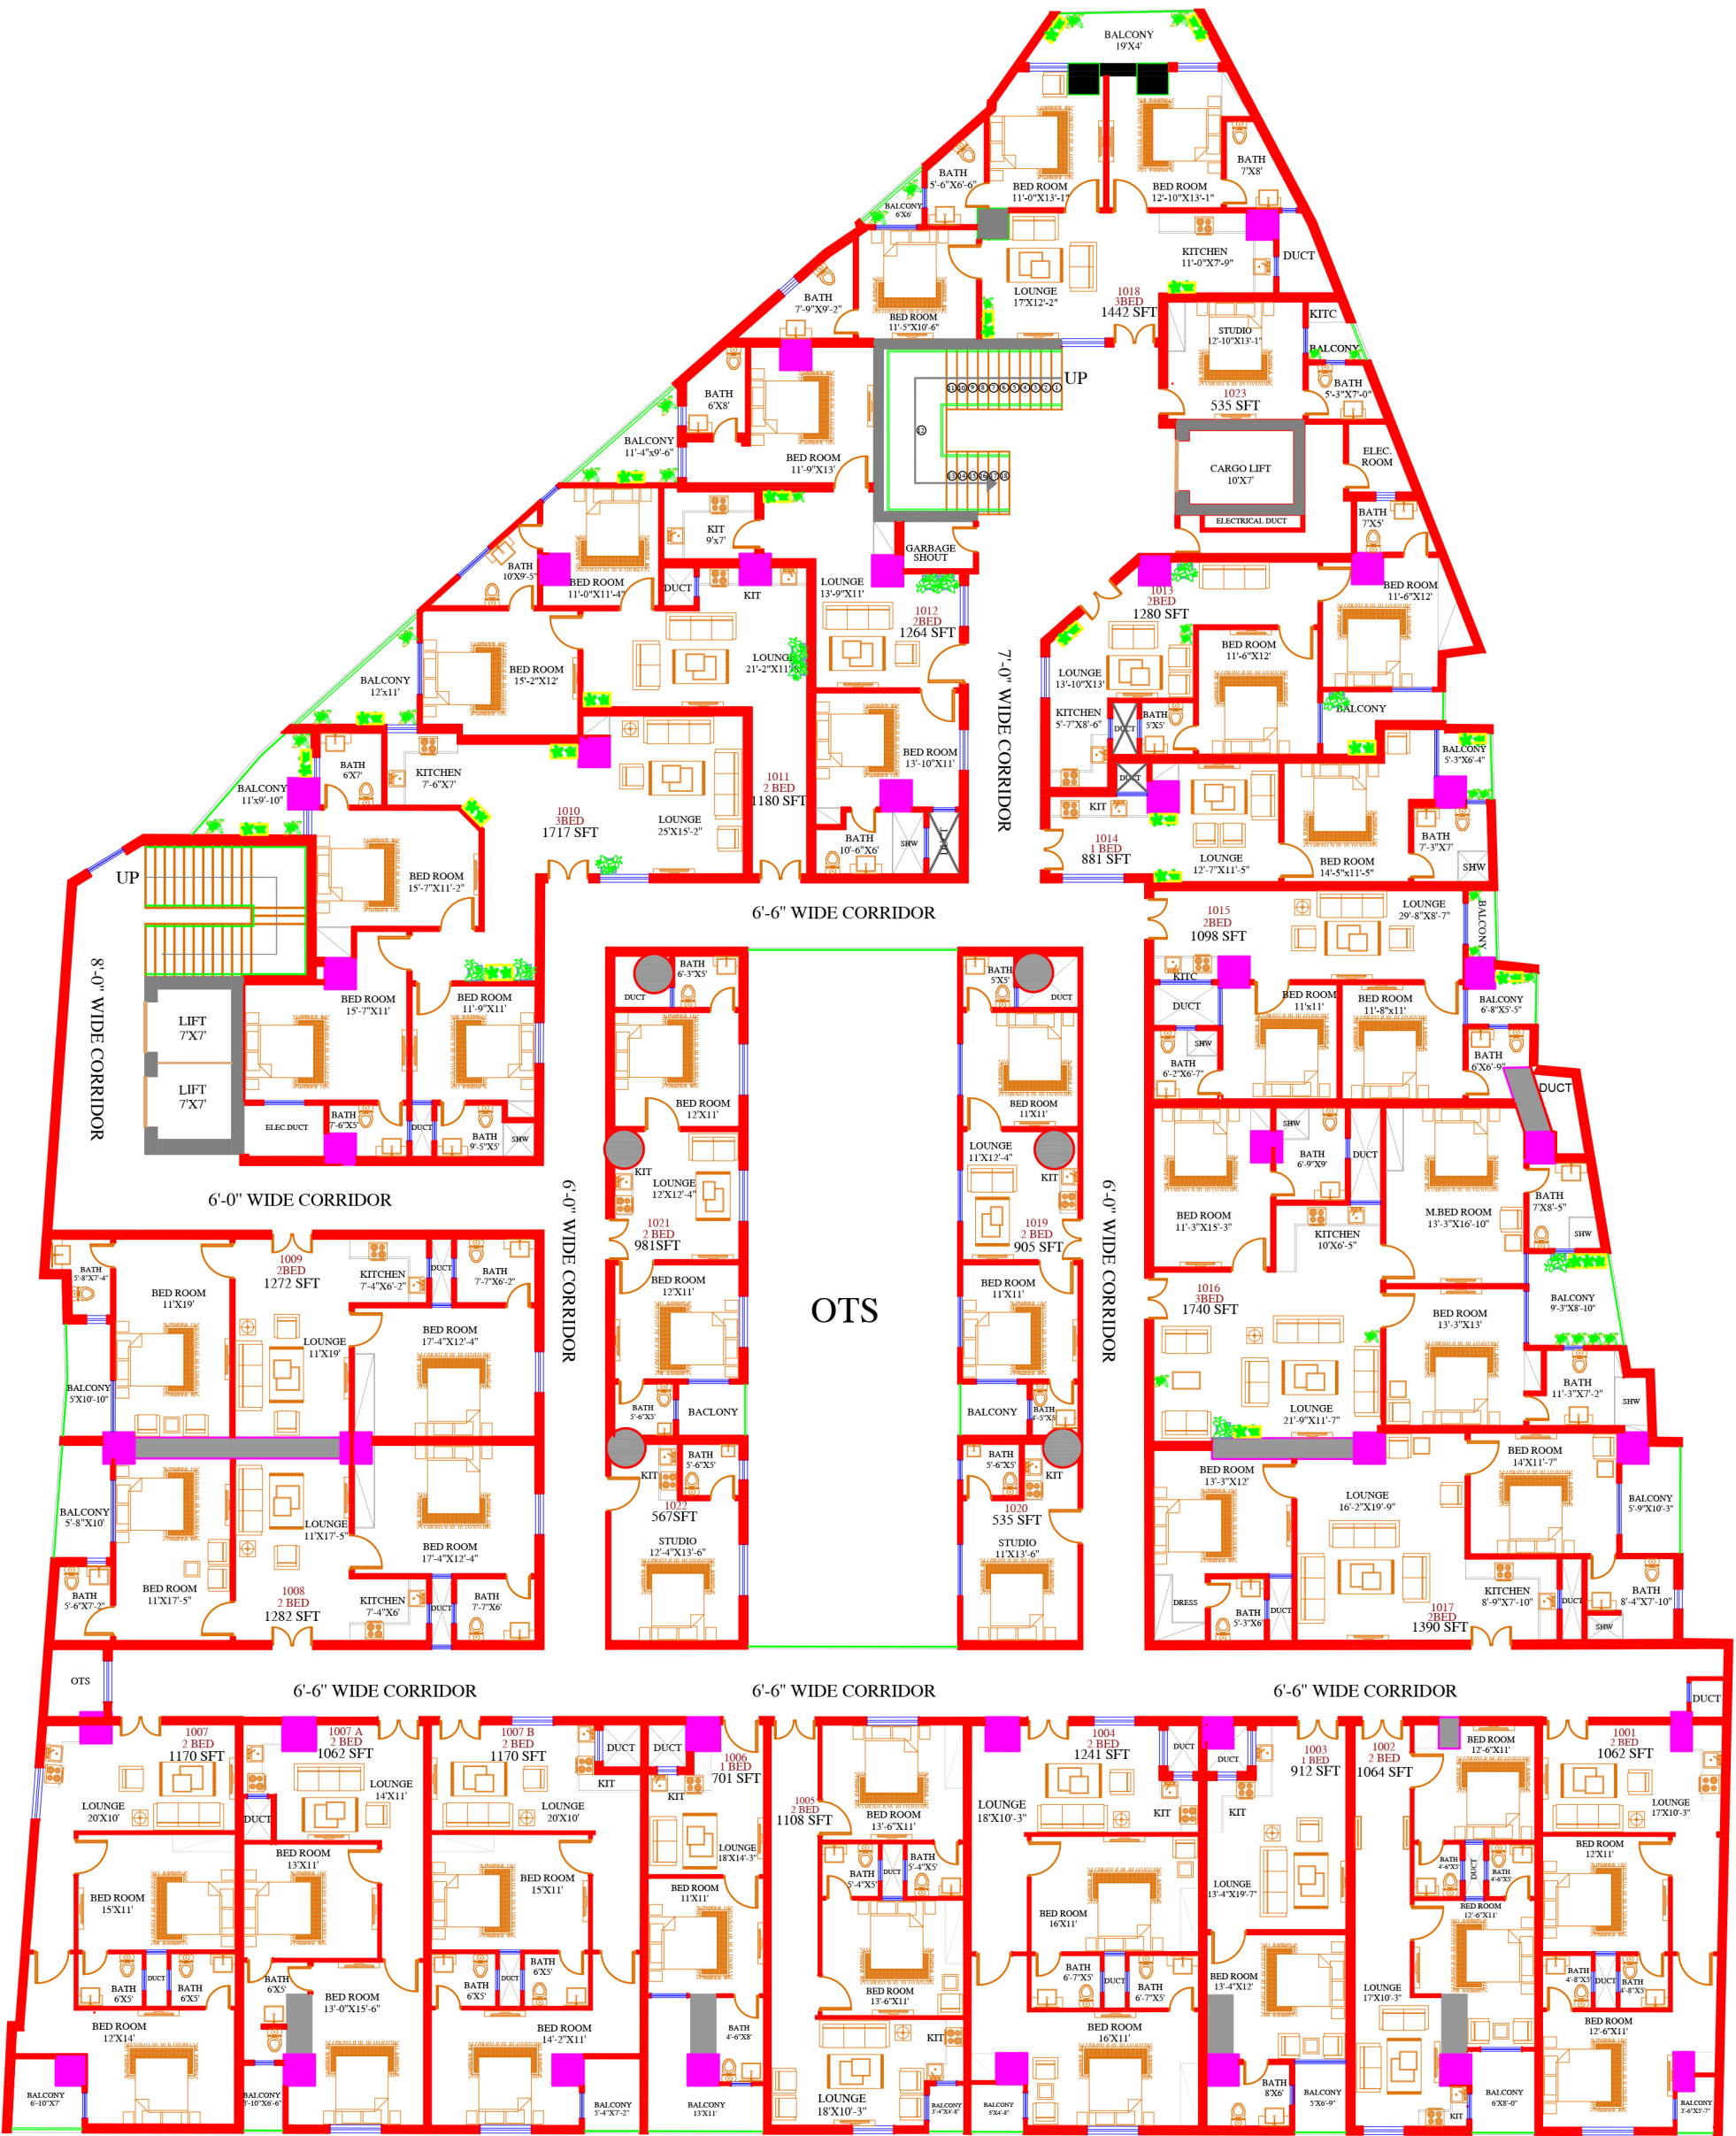

10TH FLOOR PLAN

TITLE:

10TH FLOOR PLAN

PROJECT NAME & ADDRESS



OPENING SCHEDULE.

S.No	Symbol	Width	Height	Qty/Remarks.
1				
2				
3				
4				
5				
6				
7				
8				
9				
10				
11				
12				
13				

SCHEDULE OF AREA.

TOTAL PLOT AREA: =
GROUND FLOOR PLAN: =
FIRST FLOOR PLAN: =
BASMENT FLOOR PLAN: =
TOTAL COVERED AREA: =
OPEN AREA: =

DRAWN BY:

KAMAL UD DIN

CHICK BY:

ABID HUSSAIN

DATE.

SCALE.


N.T.S

ARCHITECT:

HASSAM ZAHIR SHAH

ATTESTED:



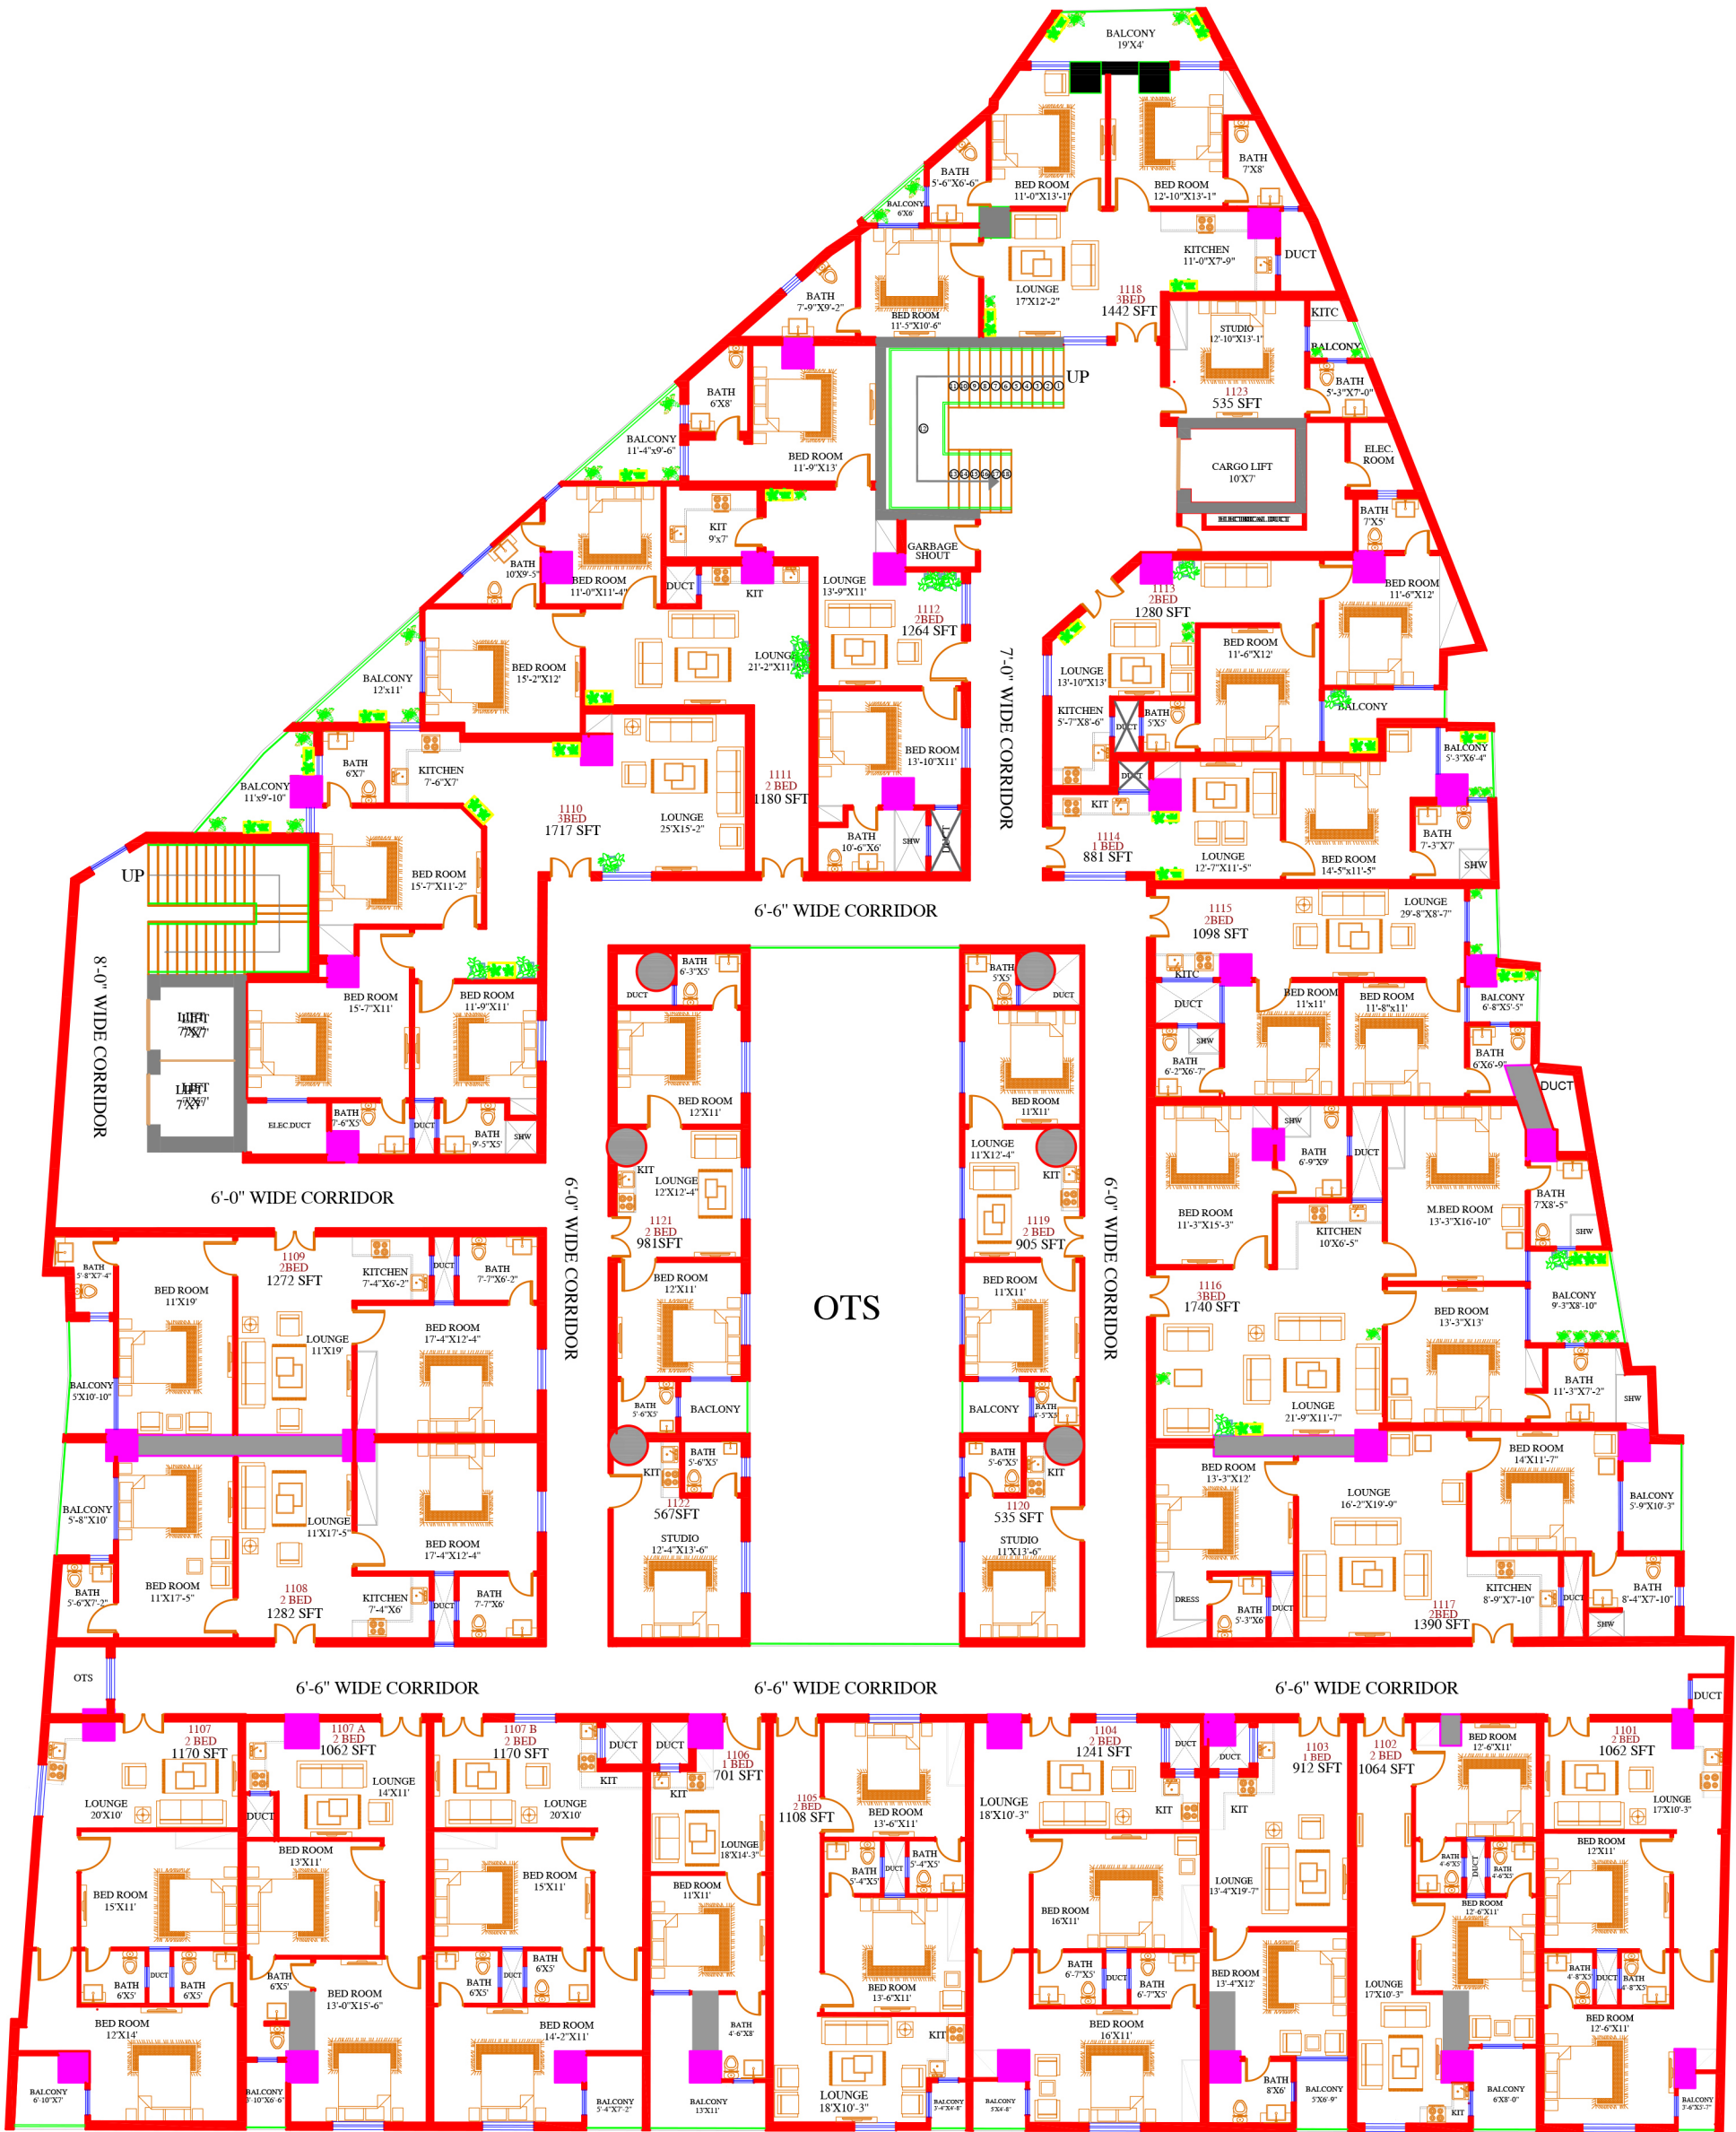

11TH FLOOR PLAN

TITLE:

11TH FLOOR PLAN

PROJECT NAME & ADDRESS



SAIF
DIAMOND
MALL

OPENING SCHEDULE.				
S.No	Symbol	Width	Height	Qty/Remarks.
1				
2				
3				
4				
5				
6				
7				
8				
9				
10				
11				
12				
13				

SCHEDULE OF AREA.

TOTAL PLOT AREA: =

GROUND FLOOR PLAN: =

FIRST FLOOR PLAN: =

BASMENT FLOOR PLAN: =

TOTAL COVERED AREA: =

OPEN AREA: =

DRAWN BY:

KAMAL UD DIN

CHICK BY:

ABID HUSSAIN

DATE.

SCALE. N.T.S


ARCHITECT:

HASSAM ZAHIR SHAH

ATTESTED:



SAIF
GROUP
سیف گروپ

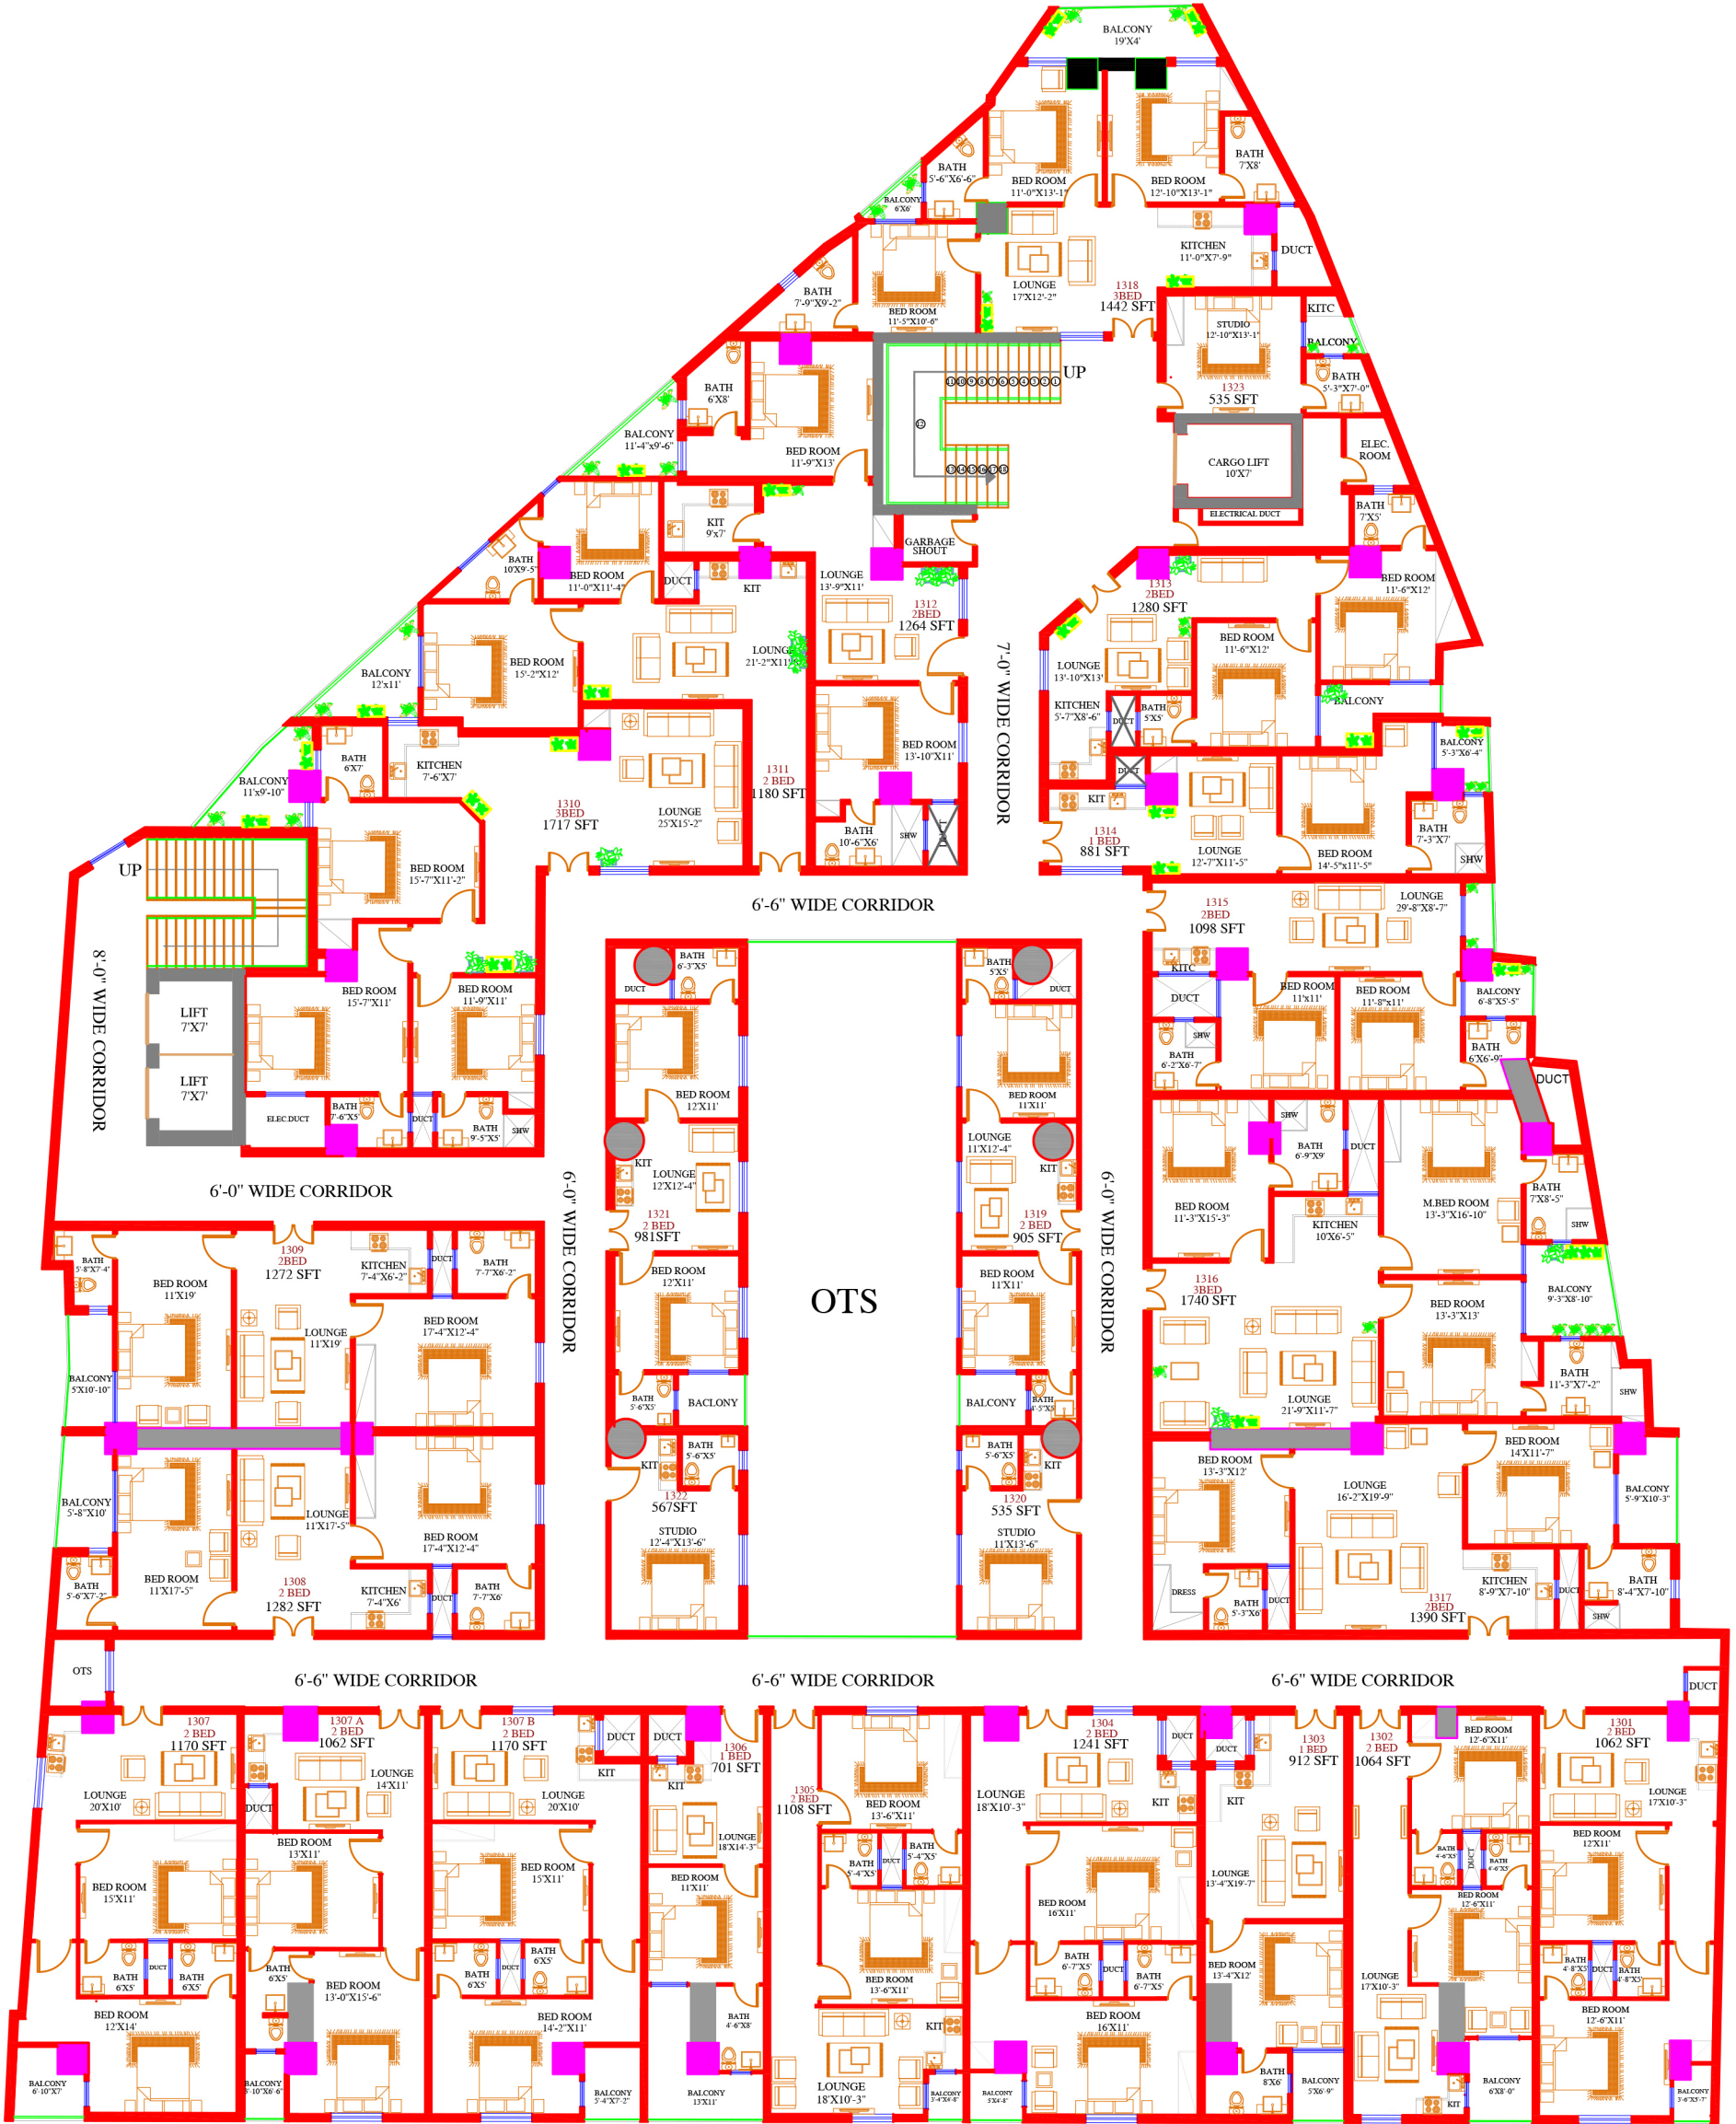

13TH FLOOR PLAN

TITLE:

13TH FLOOR PLAN

PROJECT NAME & ADDRESS




OPENING SCHEDULE.				
S.No	Symbol	Width	Height	Qty/Remarks.
1				
2				
3				
4				
5				
6				
7				
8				
9				
10				
11				
12				
13				

SCHEDULE OF AREA.	
TOTAL PLOT AREA:	=
GROUND FLOOR PLAN:	=
FIRST FLOOR PLAN:	=
BASMENT FLOOR PLAN:	=
TOTAL COVERED AREA:	=
OPEN AREA:	=

DRAWN BY:	CHICK BY:
KAMAL UD DIN	ABID HUSSAIN
DATE:	SCALE:
	N.T.S
ARCHITECT:	
HASSAM ZAHIR SHAH	

ATTESTED:



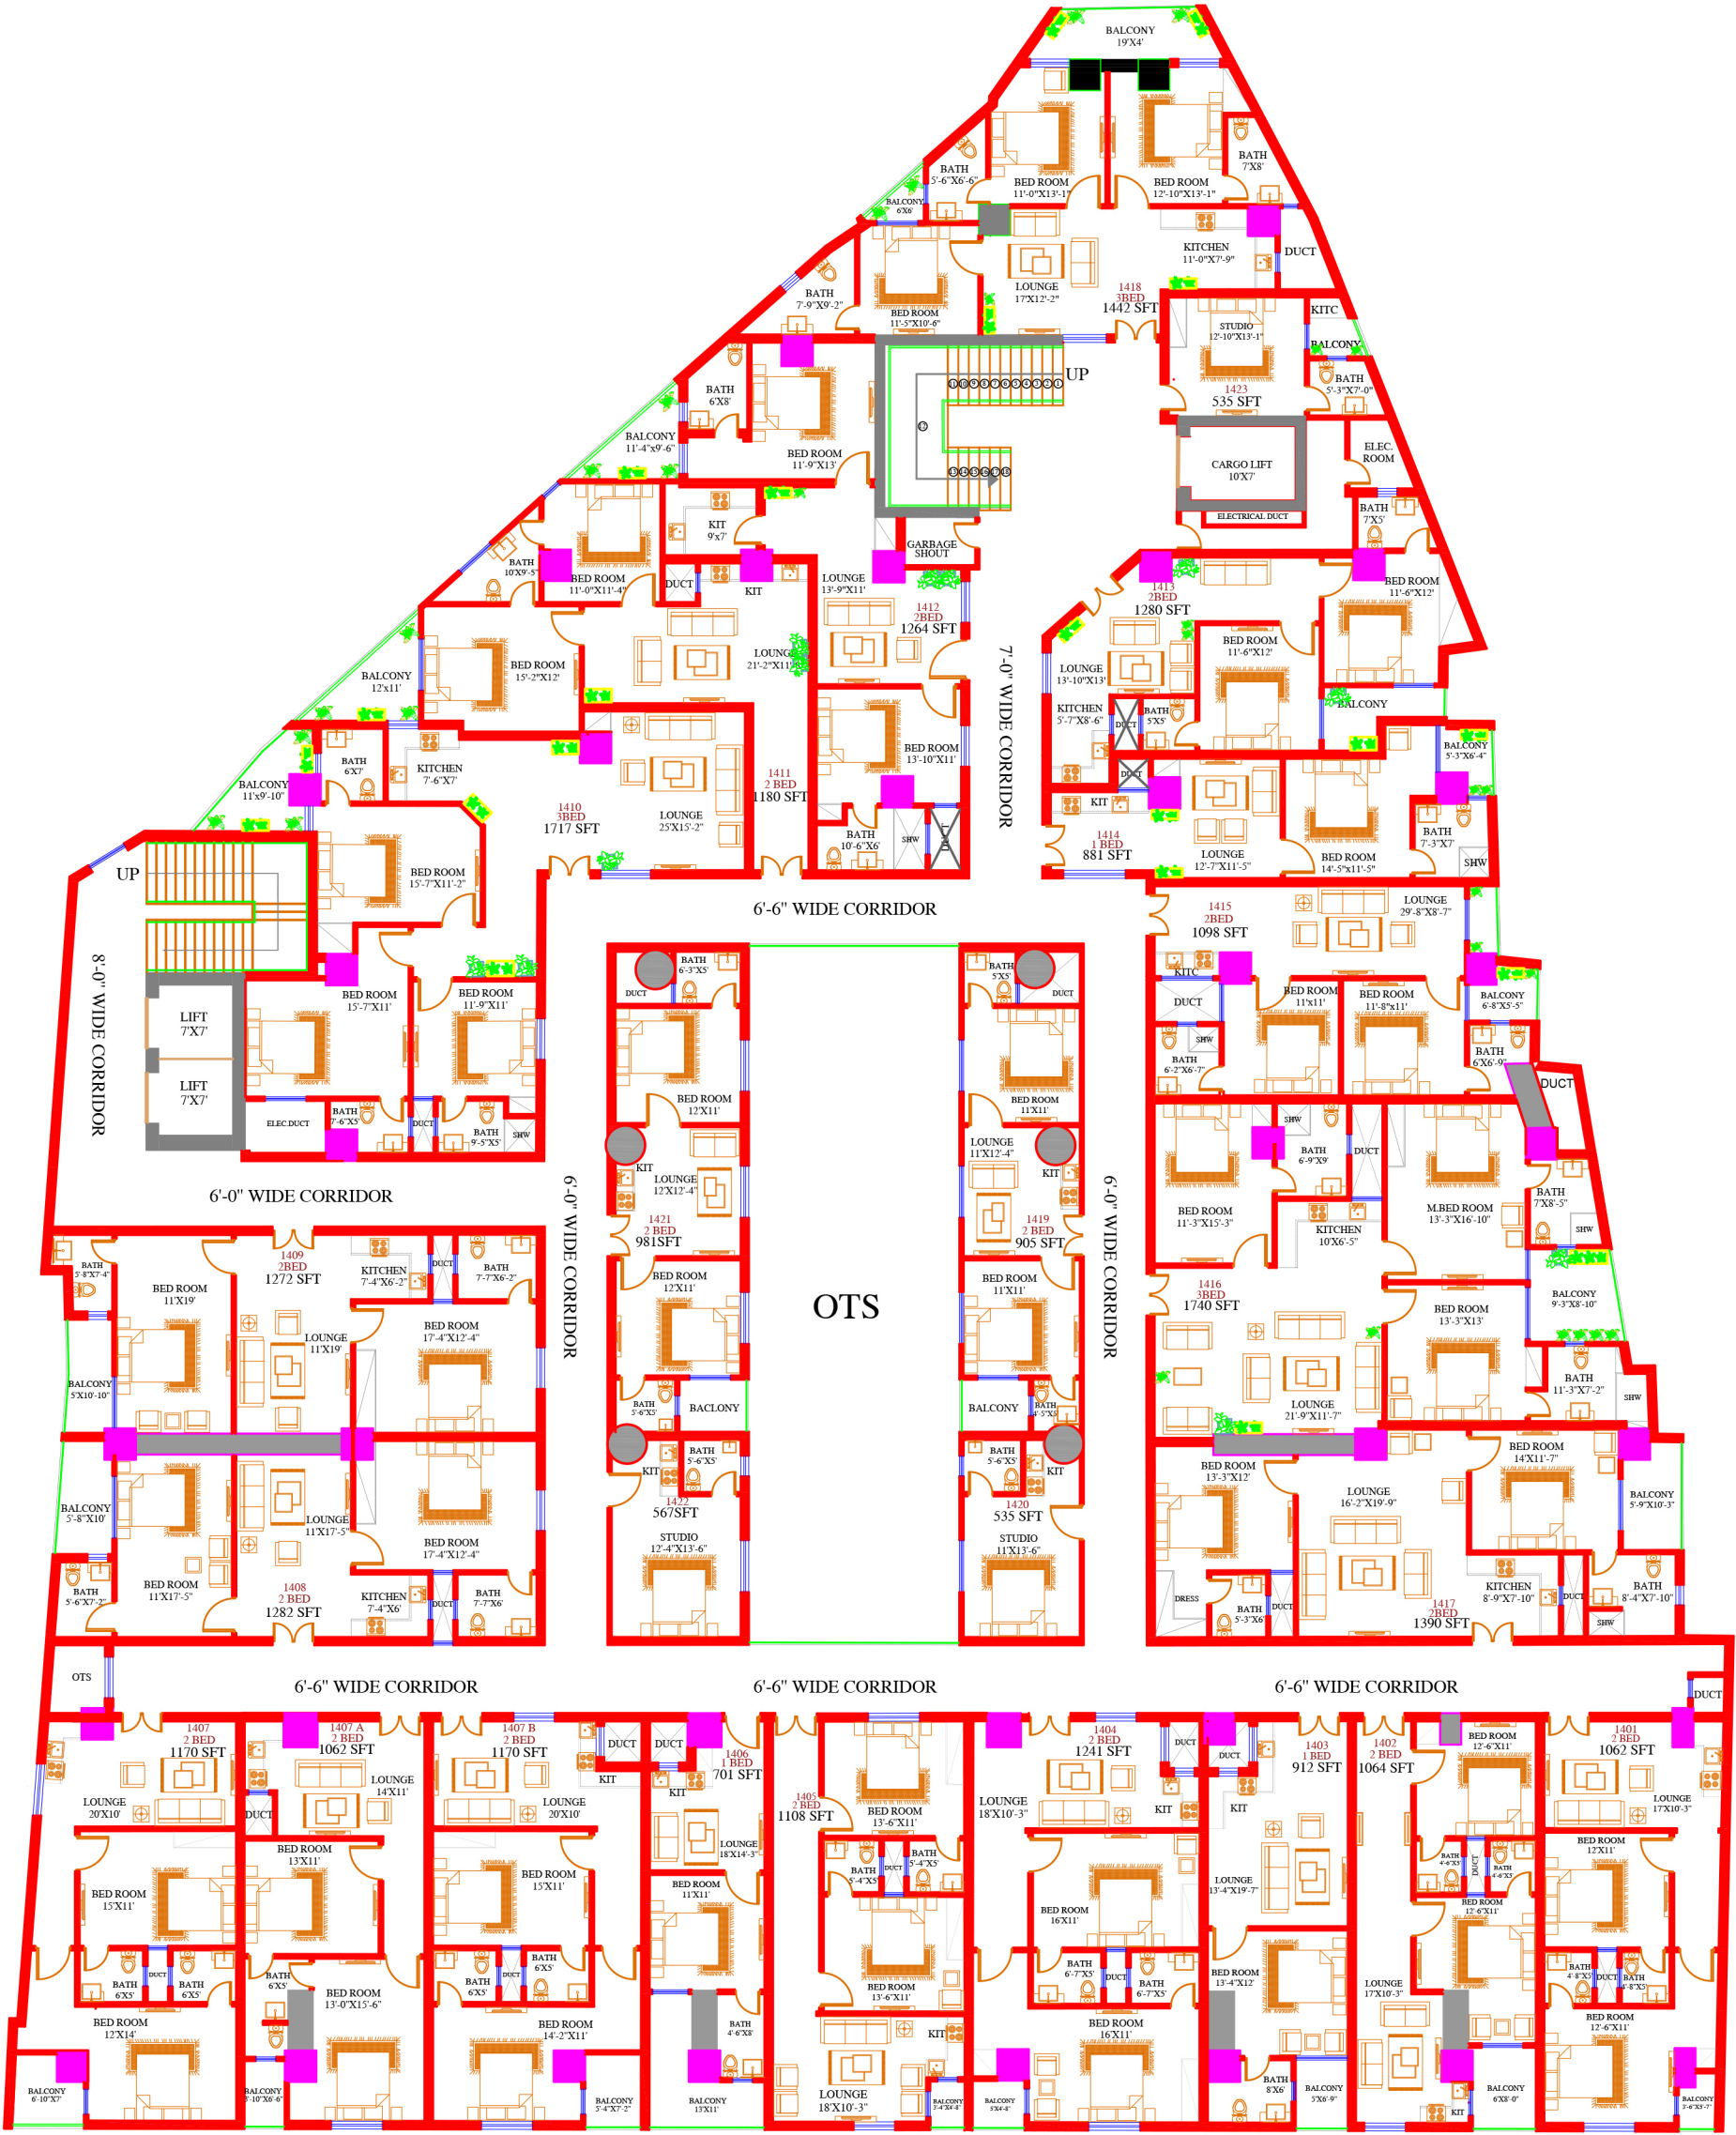

14TH FLOOR PLAN

TITLE:

14TH FLOOR PLAN

PROJECT NAME & ADDRESS



OPENING SCHEDULE.

S.No	Symbol	Width	Height	Qty/Remarks.
1				
2				
3				
4				
5				
6				
7				
8				
9				
10				
11				
12				
13				

SCHEDULE OF AREA.

TOTAL PLOT AREA: =
GROUND FLOOR PLAN: =
FIRST FLOOR PLAN: =
BASMENT FLOOR PLAN: =
TOTAL COVERED AREA: =
OPEN AREA: =

DRAWN BY:

KAMAL UD DIN

CHICK BY:

ABID HUSSAIN

DATE.

SCALE.

N.T.S

ARCHITECT:

HASSAM ZAHIR SHAH

ATTESTED:

